Regional Connector Transit Corridor
Draft Environmental Impact Statement/
Draft Environmental Impact Report

APPENDIX II

CONCEPTUAL DRAWINGS FOR BUILD ALTERNATIVES ANALYZED IN THE DRAFT EIS/EIR

State Clearinghouse Number: 2009031043

APPENDIX II: CONCEPTUAL ENGINEERING DRAWINGS

Plans and Profiles

Construction Staging Sites

Station Site Footprints

Right – of – Way

Regional Connector Transit Corridor
Draft Environmental Impact Statement/
Draft Environmental Impact Report

APPENDIX II

CONCEPTUAL ENGINEERING DRAWINGS
Plans and Profiles

State Clearinghouse Number: 2009031043

LOS ANGELES COUNTY METROPOLITAN TRANSPORTATION AUTHORITY

REGIONAL CONNECTOR TRANSIT CORRIDOR
DRAFT CONCEPTUAL PLANS AND PROFILES

DECEMBER 18, 2009

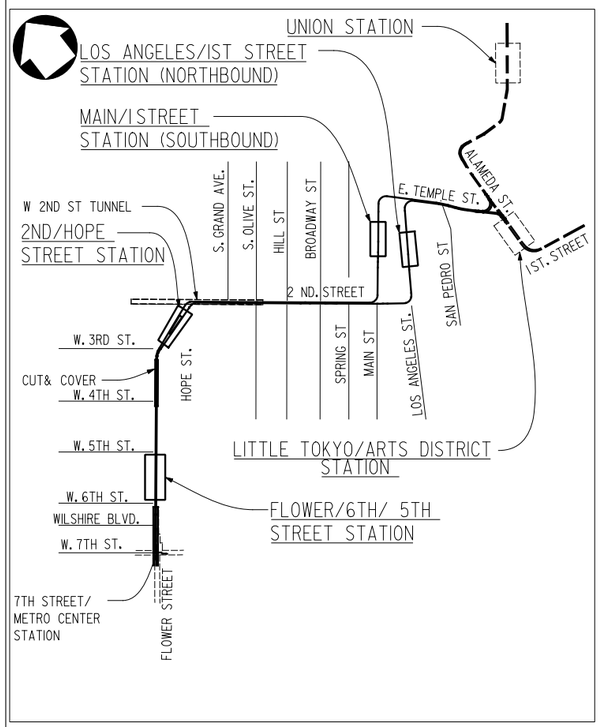

AT-GRADE EMPHASIS
LRT ALTERNATIVE

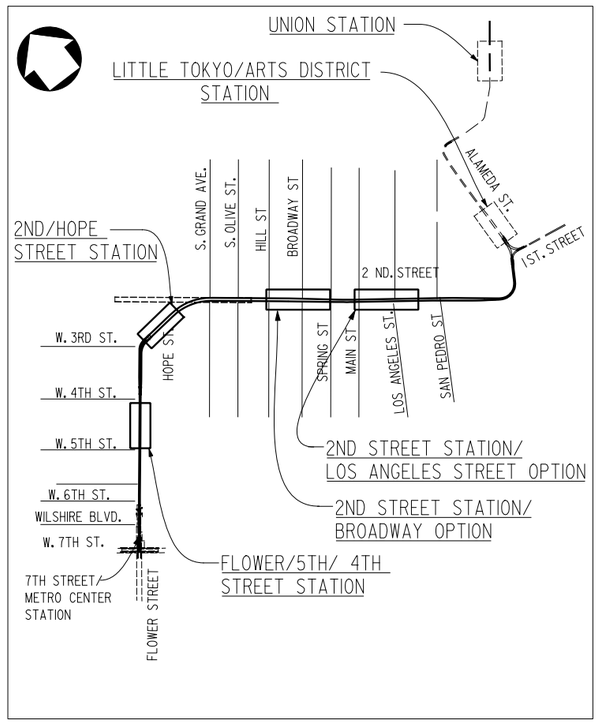

UNDERGROUND EMPHASIS
LRT ALTERNATIVE

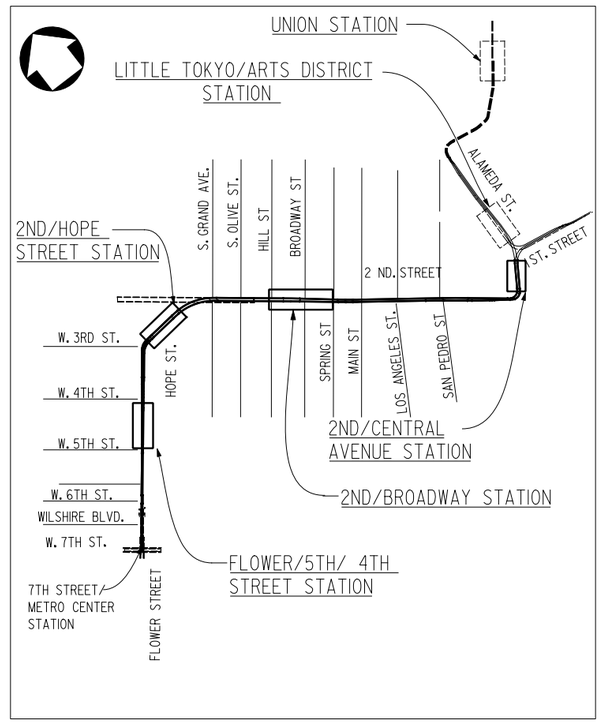

FULLY UNDERGROUND
LRT ALTERNATIVE
LITTLE TOKYO VARIATION 1

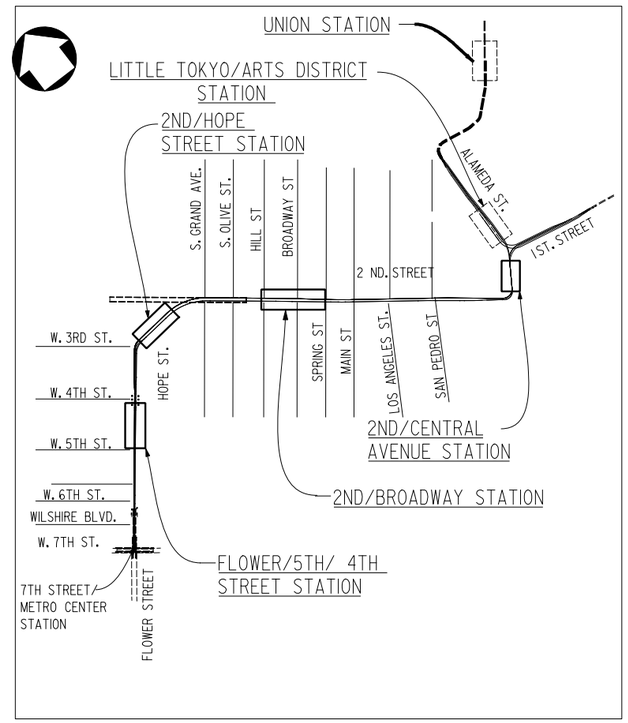

FULLY UNDERGROUND
LRT ALTERNATIVE
LITTLE TOKYO VARIATION 2

LOS ANGELES COUNTY
METROPOLITAN TRANSPORTATION AUTHORITY

Metro CDM PB

INDEX OF DRAWINGS

DWG NUMBER	NAME
GC-000	COVER SHEET
GC-001	INDEX OF DRAWINGS, SHEET 1 OF 2
GC-002	INDEX OF DRAWINGS, SHEET 2 OF 2
GC-003	KEY MAP FOR AT-GRADE EMPHASIS LRT ALTERNATIVE
GC-004	KEY MAP FOR UNDERGROUND EMPHASIS LRT ALTERNATIVE
GC-005	KEY MAP FOR FULLY UNDERGROUND LRT ALTERNATIVE LITTLE TOKYO VARIATION 1
GC-006	KEY MAP FOR FULLY UNDERGROUND LRT ALTERNATIVE LITTLE TOKYO VARIATION 2
	AT-GRADE EMPHASIS LRT ALTERNATIVE
C-101	PLAN AND PROFILE STA 0+00 TO STA 25+00
C-102	PLAN AND PROFILE STA 25+00 TO STA 45+00
C-103	PLAN AND PROFILE STA 40+00 TO STA 65+00
C-104	PLAN AND PROFILE STA 65+00 TO STA 78+00
C-105	PLAN AND PROFILE STA 78+00 TO STA 101+00
C-106	ALAMEDA ST. UNDERPASS AT TEMPLE ST. PLAN AND PROFILE
	UNDERGROUND EMPHASIS LRT ALTERNATIVE
C-301	PLAN AND PROFILE STA 0+00 TO STA 24+00
C-302	PLAN AND PROFILE STA 24+00 TO STA 40+00
C-303	PLAN AND PROFILE STA 40+00 TO STA 65+00
C-304	PLAN AND PROFILE STA 65+00 TO STA 86+00
C-305	TEMPORARY CONSTRUCTION SHAFT CUT AND COVER STRUCTURE
C-306	ALAMEDA ST. UNDERPASS AT 1ST. ST. PLAN AND PROFILE

DRAFT

REV	DATE	BY	APP	REG NO	EXPIRES	SEAL HOLDER	DESCRIPTION

DESIGNED BY
DRAWN BY
CHECKED BY
IN CHARGE
DATE DEC 2009

Metro
LOS ANGELES COUNTY
METROPOLITAN TRANSPORTATION AUTHORITY

CDM
PROJECT MANAGER

PB

REGIONAL CONNECTOR TRANSIT CORRIDOR
ADV. CONCEPTUAL ENGINEERING

INDEX OF DRAWINGS

CONTRACT NO
DRAWING NO GC-001 REV
SCALE
SHEET NO

UserName= USER-griffithd2/18/2009 @ 9:38:34 PM FileName=> I:\27939a-regionalconnectorace\cadd\sheets\civil\g-001_index.plg

INDEX OF DRAWINGS (CONTINUATION)

DWG NUMBER	NAME
	FULLY UNDERGROUND LRT ALTERNATIVE LITTLE TOKYO VARIATION 1
C-401	PLAN AND PROFILE STA 0+00 TO STA 24+00
C-402	PLAN AND PROFILE STA 24+00 TO STA 40+00
C-403	PLAN AND PROFILE STA 40+00 TO STA 65+00
C-404	PLAN AND PROFILE STA 65+00 TO STA 87+00
C-405	PLAN AND PROFILE STA 87+00 TO STA 99+70.38

DWG NUMBER	NAME
	FULLY UNDERGROUND LRT ALTERNATIVE LITTLE TOKYO VARIATION 2
C-501	PLAN AND PROFILE STA 0+00 TO STA 24+00
C-502	PLAN AND PROFILE STA 24+00 TO STA 40+00
C-503	PLAN AND PROFILE STA 40+00 TO STA 65+00
C-504	PLAN AND PROFILE STA 65+00 TO STA 87+00
C-505	PLAN AND PROFILE STA 87+00 TO STA 99+75.01

DRAFT

REV	DATE	BY	APP	REG NO	EXPIRES	SEAL HOLDER	DESCRIPTION

DESIGNED BY
DRAWN BY
CHECKED BY
IN CHARGE
DATE DEC 2009

LOS ANGELES COUNTY
METROPOLITAN TRANSPORTATION AUTHORITY

Metro

CDM

PROJECT MANAGER

PB

REGIONAL CONNECTOR TRANSIT CORRIDOR
ADV. CONCEPTUAL ENGINEERING

INDEX OF DRAWINGS
SHEET 2 OF 2

CONTRACT NO
DRAWING NO GC-002 REV
SCALE
SHEET NO

UserName= USER-griffithd2/18/2009 @ 9:38:36 PM FileName=> I:\27939a-regionalconnectorace\cadd\sheets\civil\g-002_index.plg

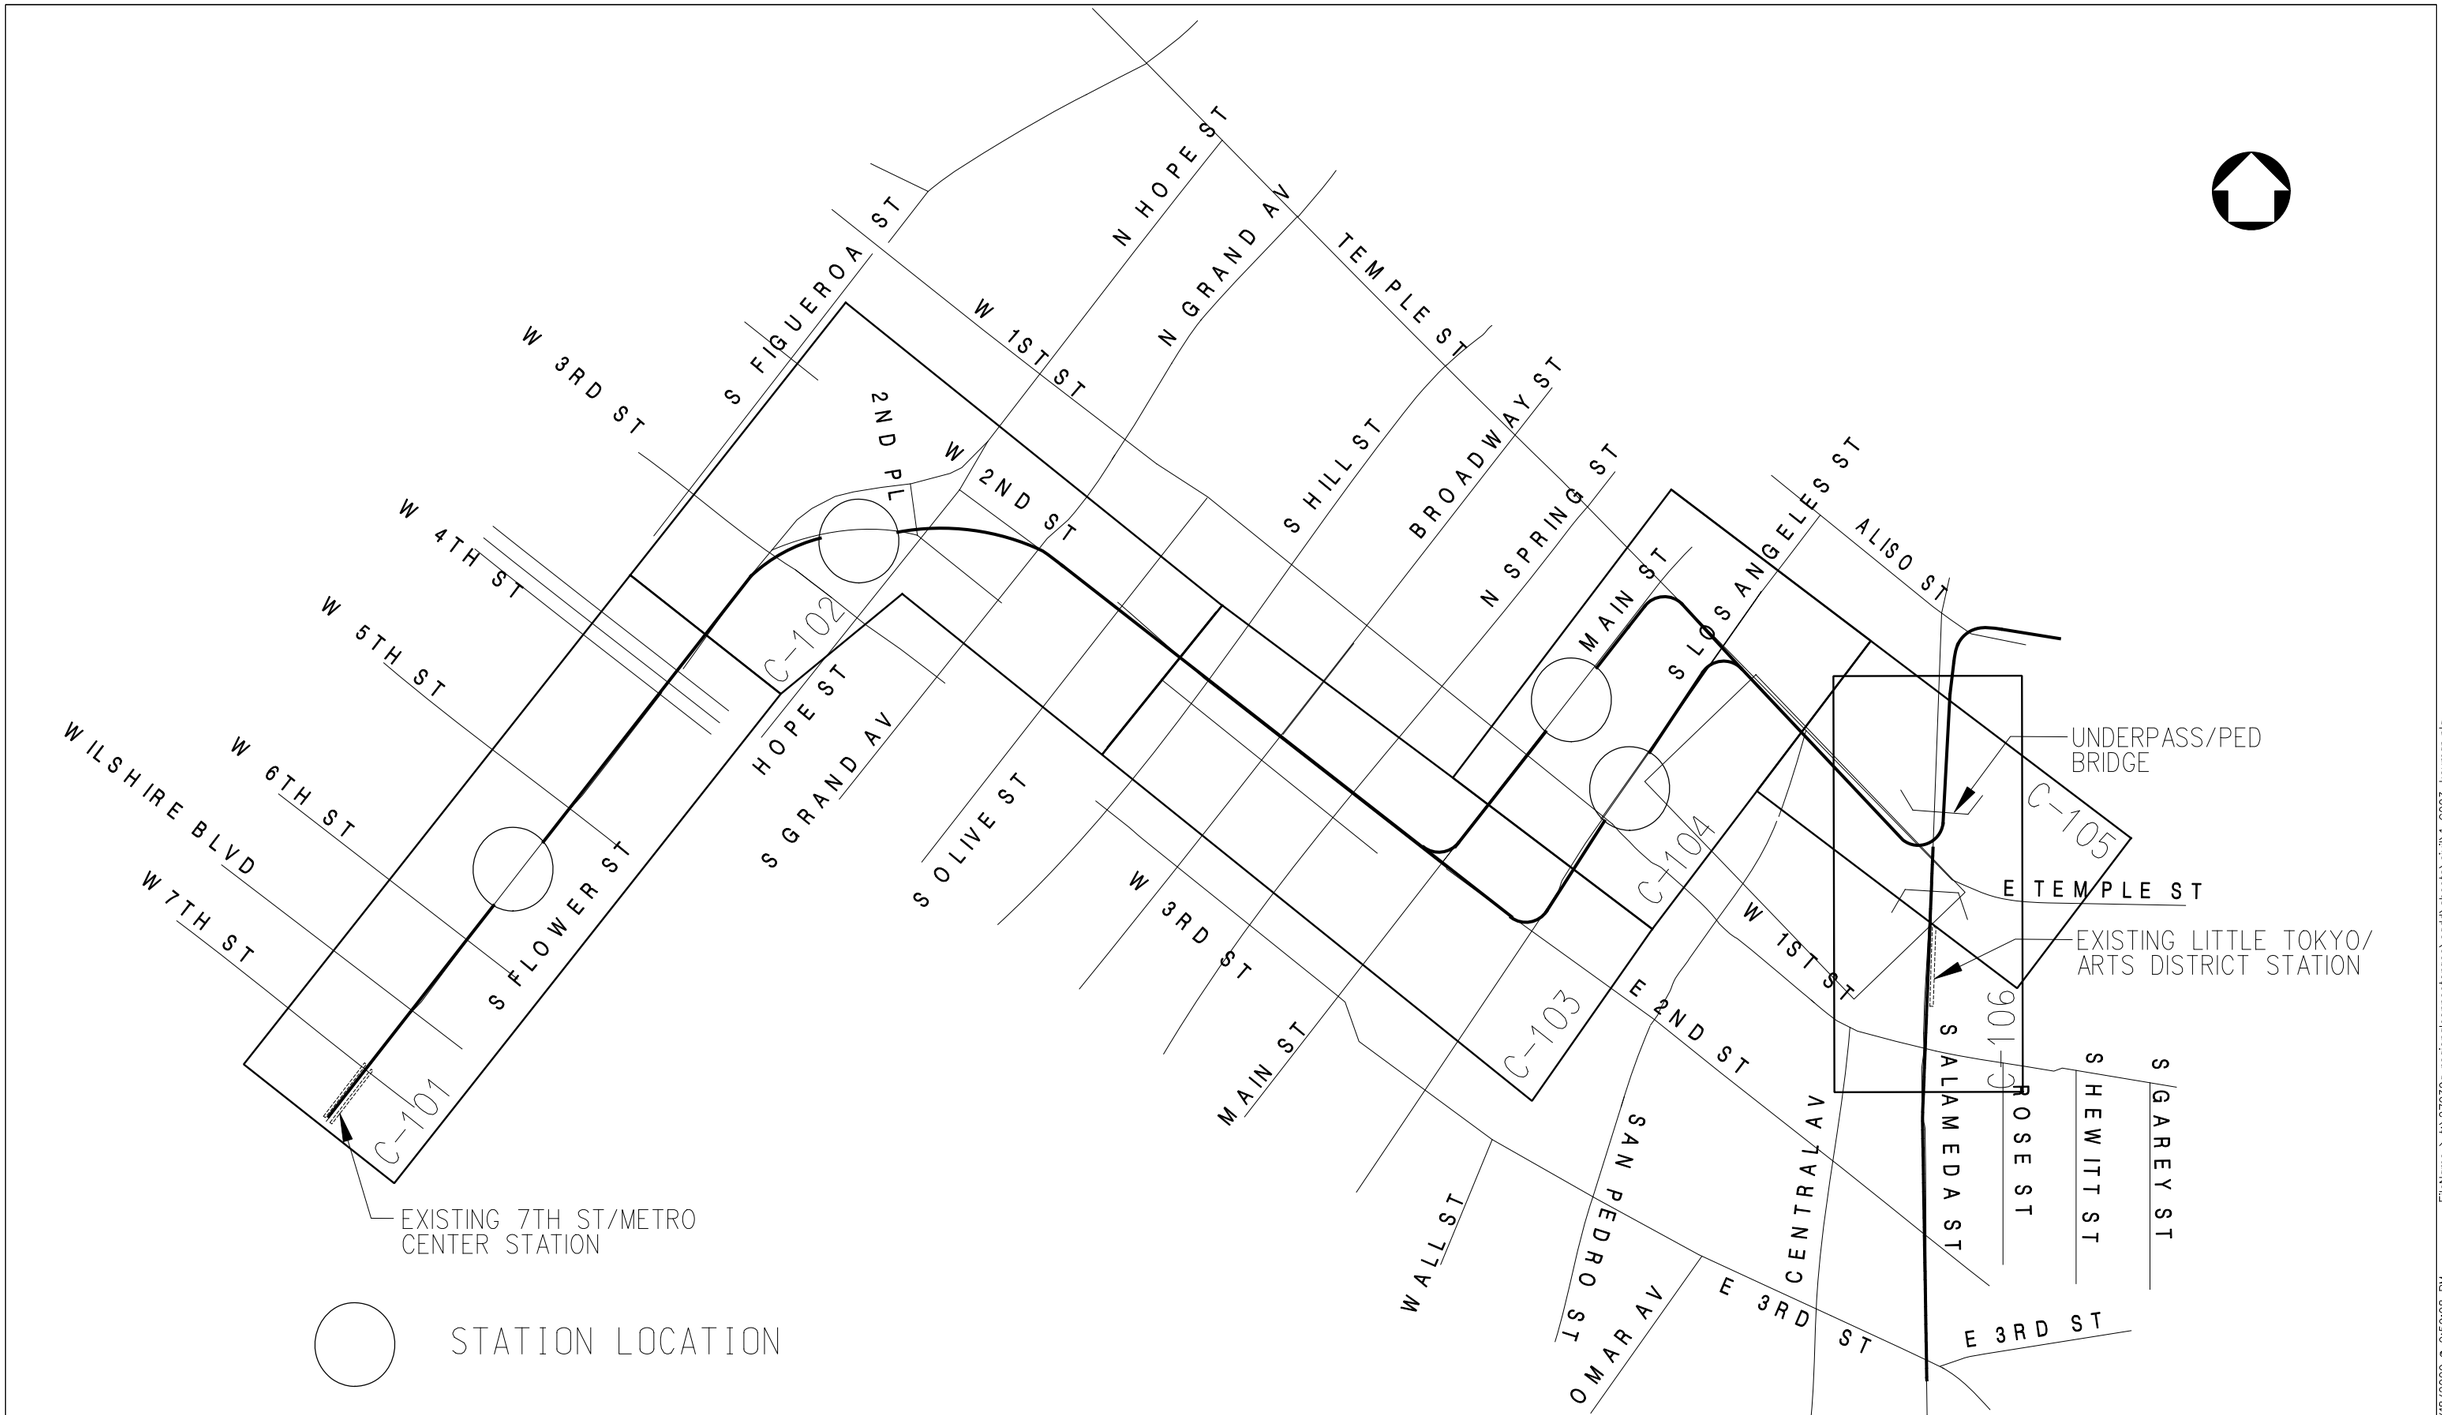

DRAFT

REV	DATE	BY	APP	REG NO	EXPIRES	SEAL HOLDER	DESCRIPTION

DESIGNED BY
DRAWN BY
CHECKED BY
IN CHARGE
DATE DEC 2009

Metro
LOS ANGELES COUNTY
METROPOLITAN TRANSPORTATION AUTHORITY

CDM
PROJECT MANAGER

PB

REGIONAL CONNECTOR TRANSIT CORRIDOR
ADV. CONCEPTUAL ENGINEERING

KEY MAP FOR AT-GRADE EMPHASIS
LRT ALTERNATIVE

CONTRACT NO
DRAWING NO GC-003
REV
SCALE
SHEET NO

UserName: USER-griffithd2/18/2009 @ 9:59:08 PM FileName=> t:\27939a-regionalconnector\ace\cadd\sheets\civil\1_G003_keymap.plg

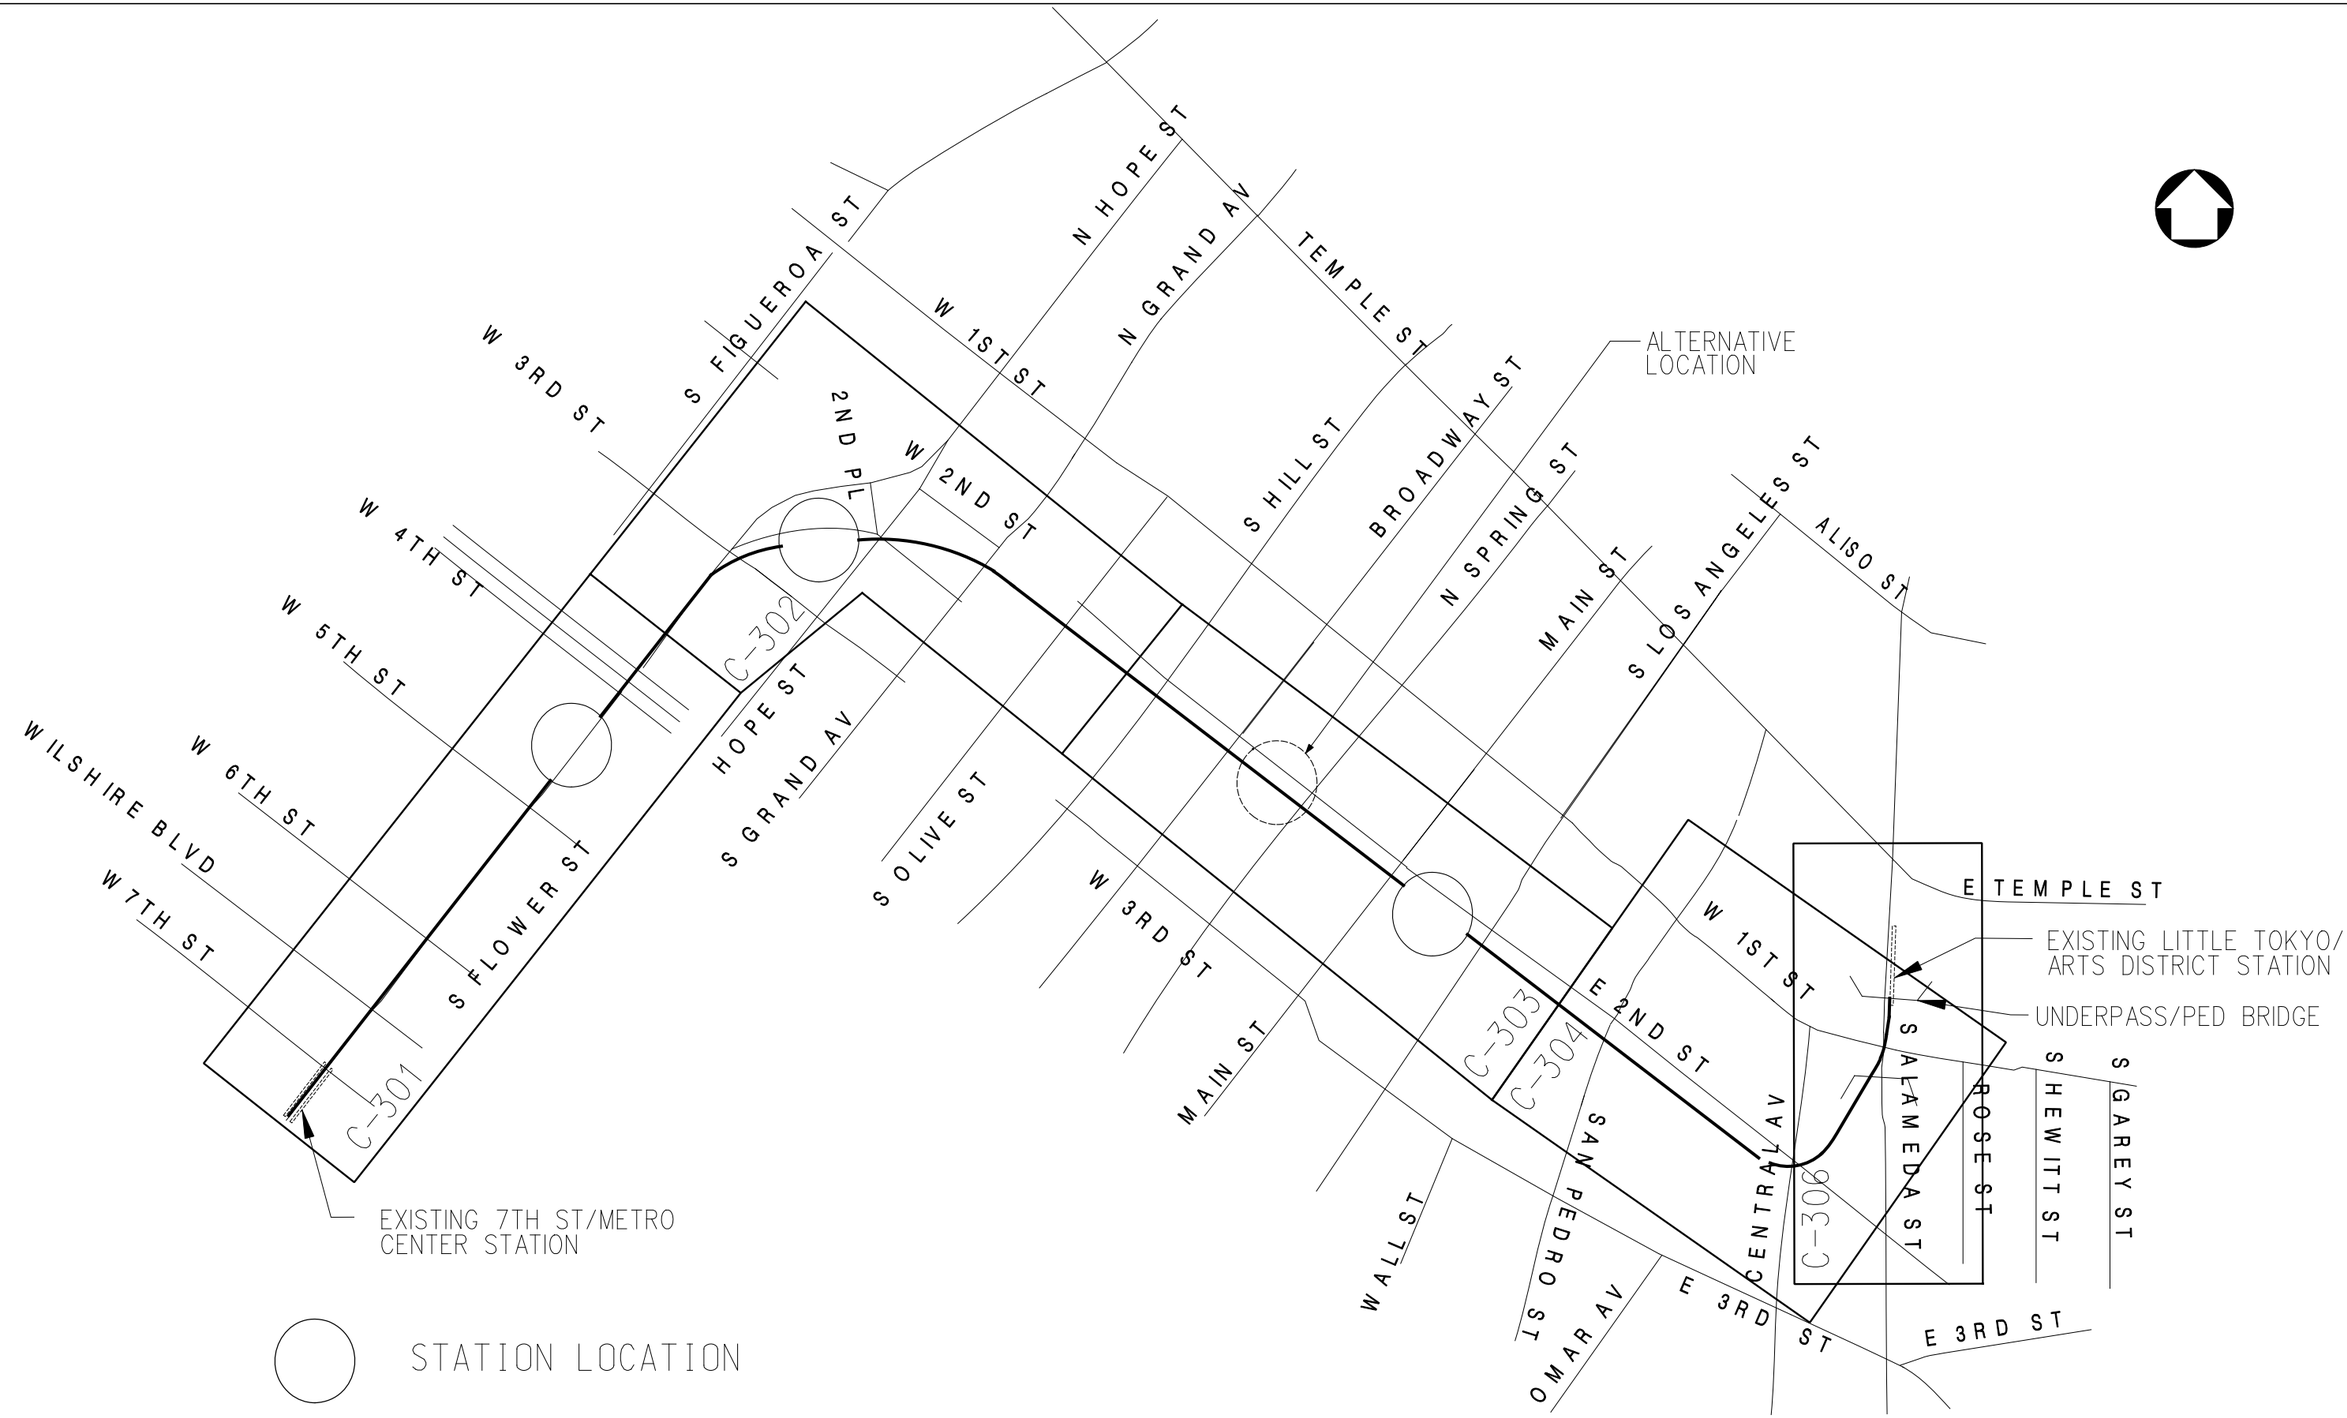

DRAFT

REV	DATE	BY	APP	REG NO	EXPIRES	SEAL HOLDER	DESCRIPTION

DESIGNED BY
DRAWN BY
CHECKED BY
IN CHARGE
DATE DEC 2009

Metro
LOS ANGELES COUNTY METROPOLITAN TRANSPORTATION AUTHORITY

CDM PROJECT MANAGER

PB

REGIONAL CONNECTOR TRANSIT CORRIDOR
ADV. CONCEPTUAL ENGINEERING

KEY MAP FOR UNDERGROUND EMPHASIS LRT ALTERNATIVE

CONTRACT NO
DRAWING NO GC-004 REV
SCALE
SHEET NO

UserName: USER-griffith2 2/18/2009 @ 9:59:10 PM FileName=> t:\27939a-regionalconnectoraca\cadd\sheets\civil\3_GC004_keymap.plg

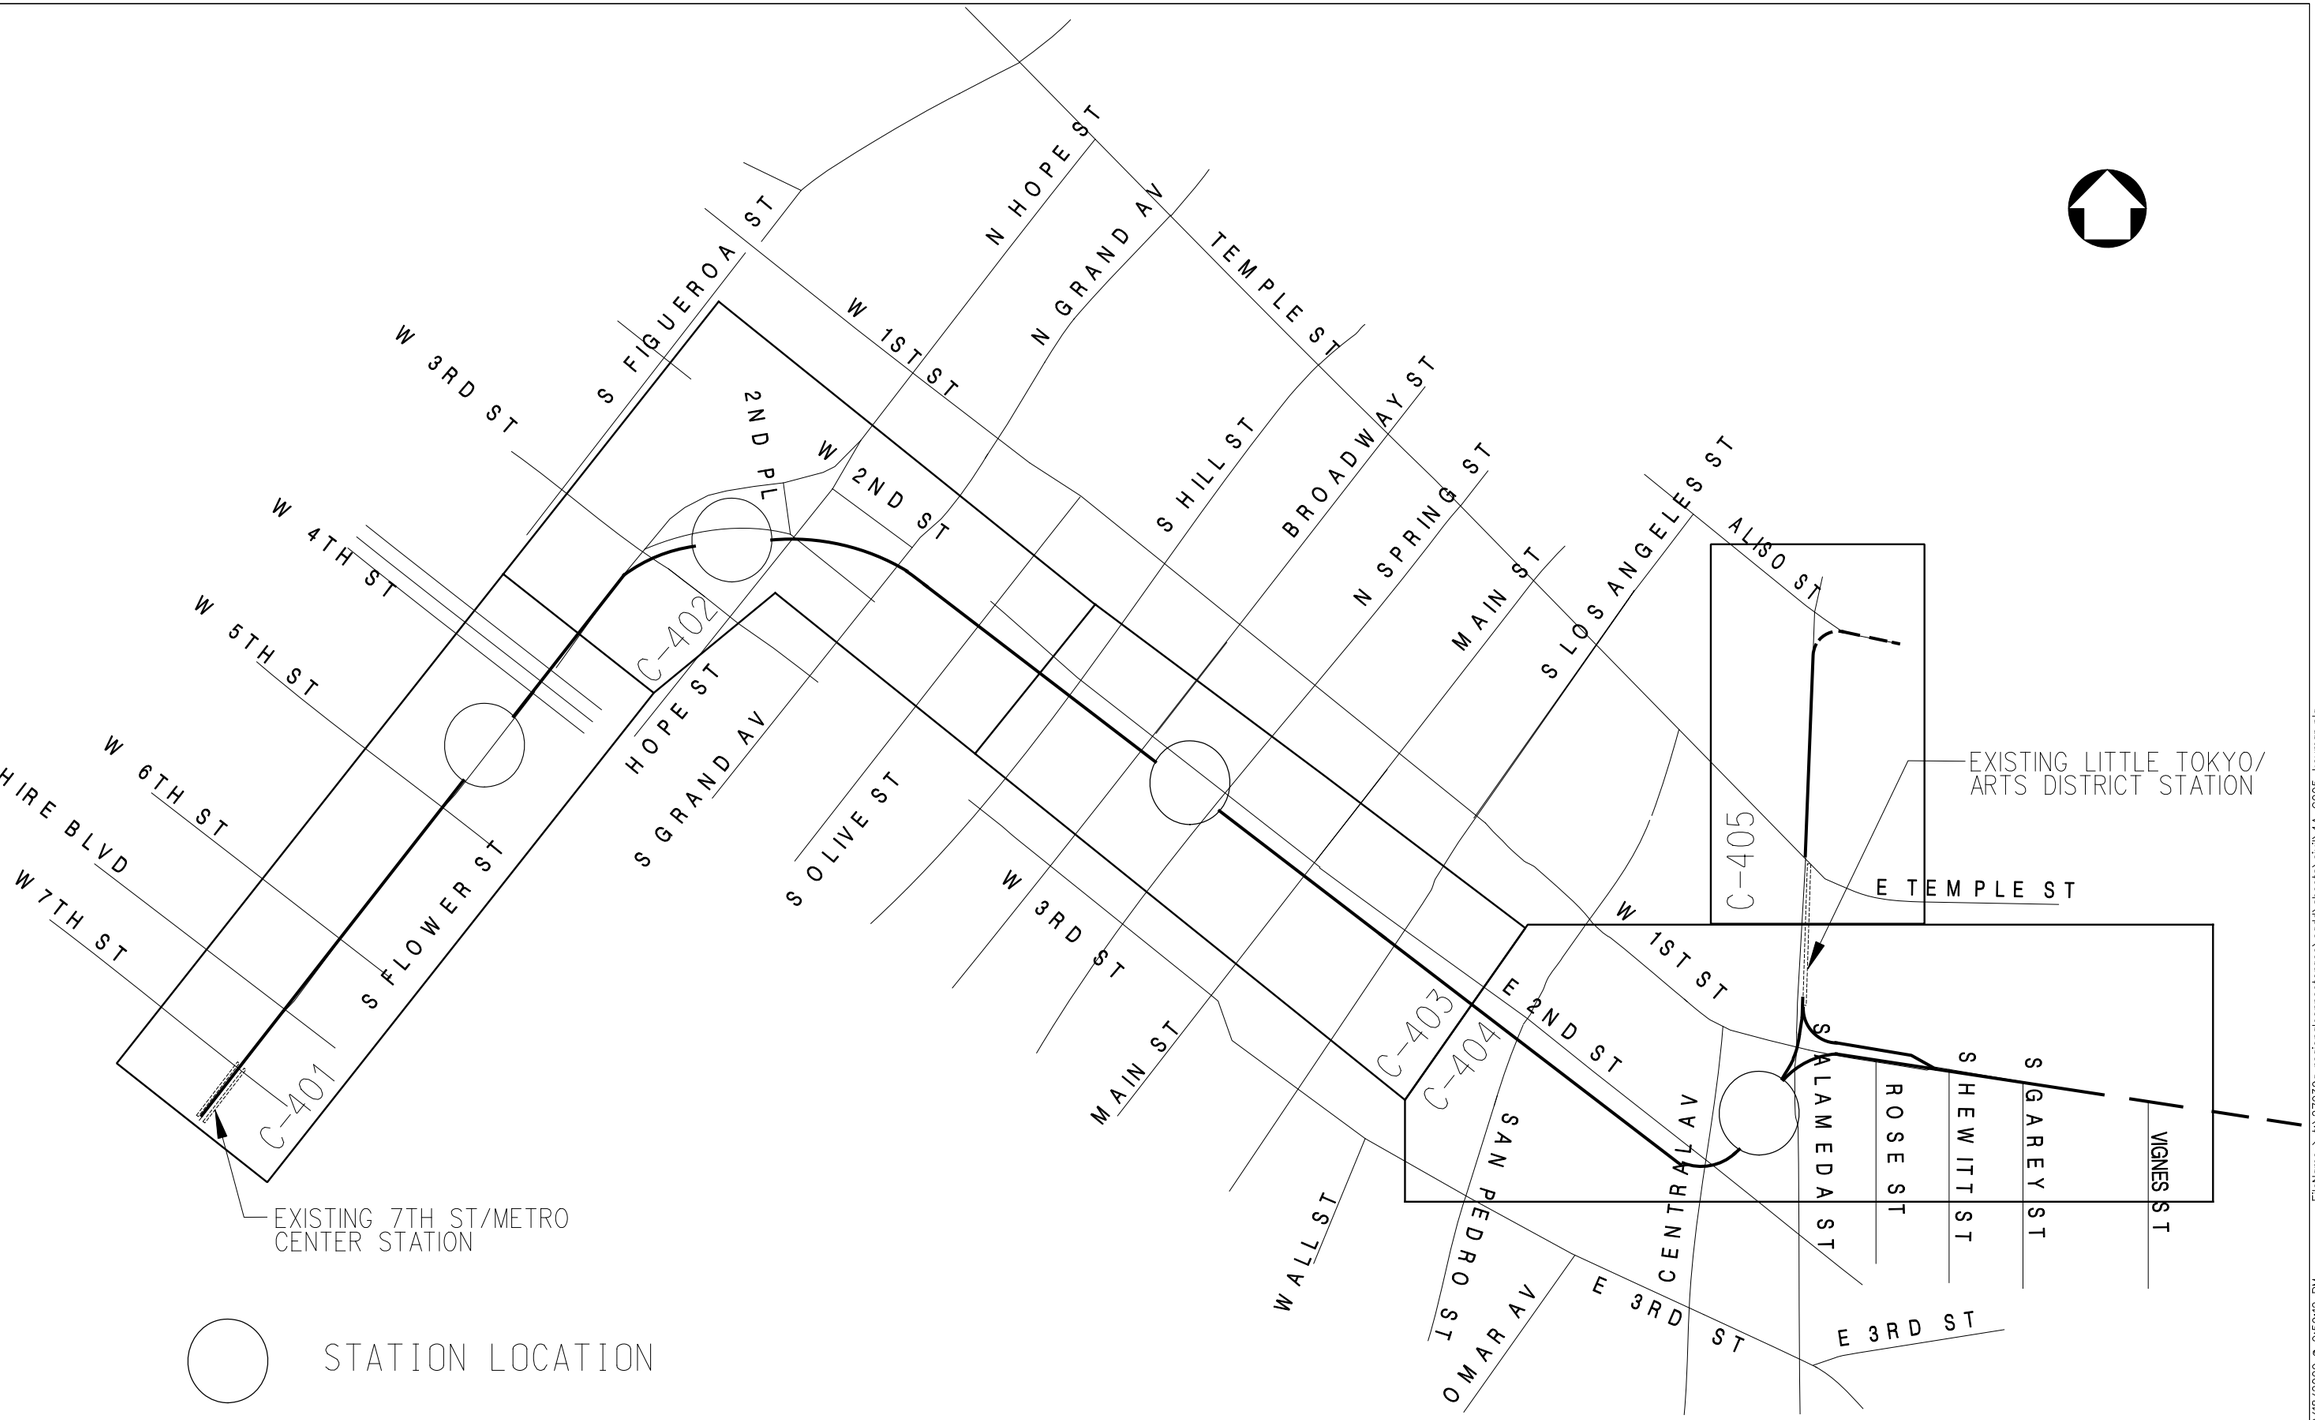

DRAFT

REV	DATE	BY	APP	REG NO	EXPIRES	SEAL HOLDER	DESCRIPTION

DESIGNED BY
DRAWN BY
CHECKED BY
IN CHARGE
DATE DEC 2009

Metro
LOS ANGELES COUNTY
METROPOLITAN TRANSPORTATION AUTHORITY

CDM PROJECT MANAGER PB

REGIONAL CONNECTOR TRANSIT CORRIDOR
ADV. CONCEPTUAL ENGINEERING

KEY MAP FOR FULLY UNDERGROUND
LRT ALTERNATIVE
LITTLE TOKYO VARIATION 1

CONTRACT NO
DRAWING NO GC-005 REV
SCALE
SHEET NO

UserName: USER-griffith2/18/2009 @ 9:59:12 PM FileName=> t:\27939a-regionalconnector\ace\cadd\sheets\civil\4A_G005_keymap.plg

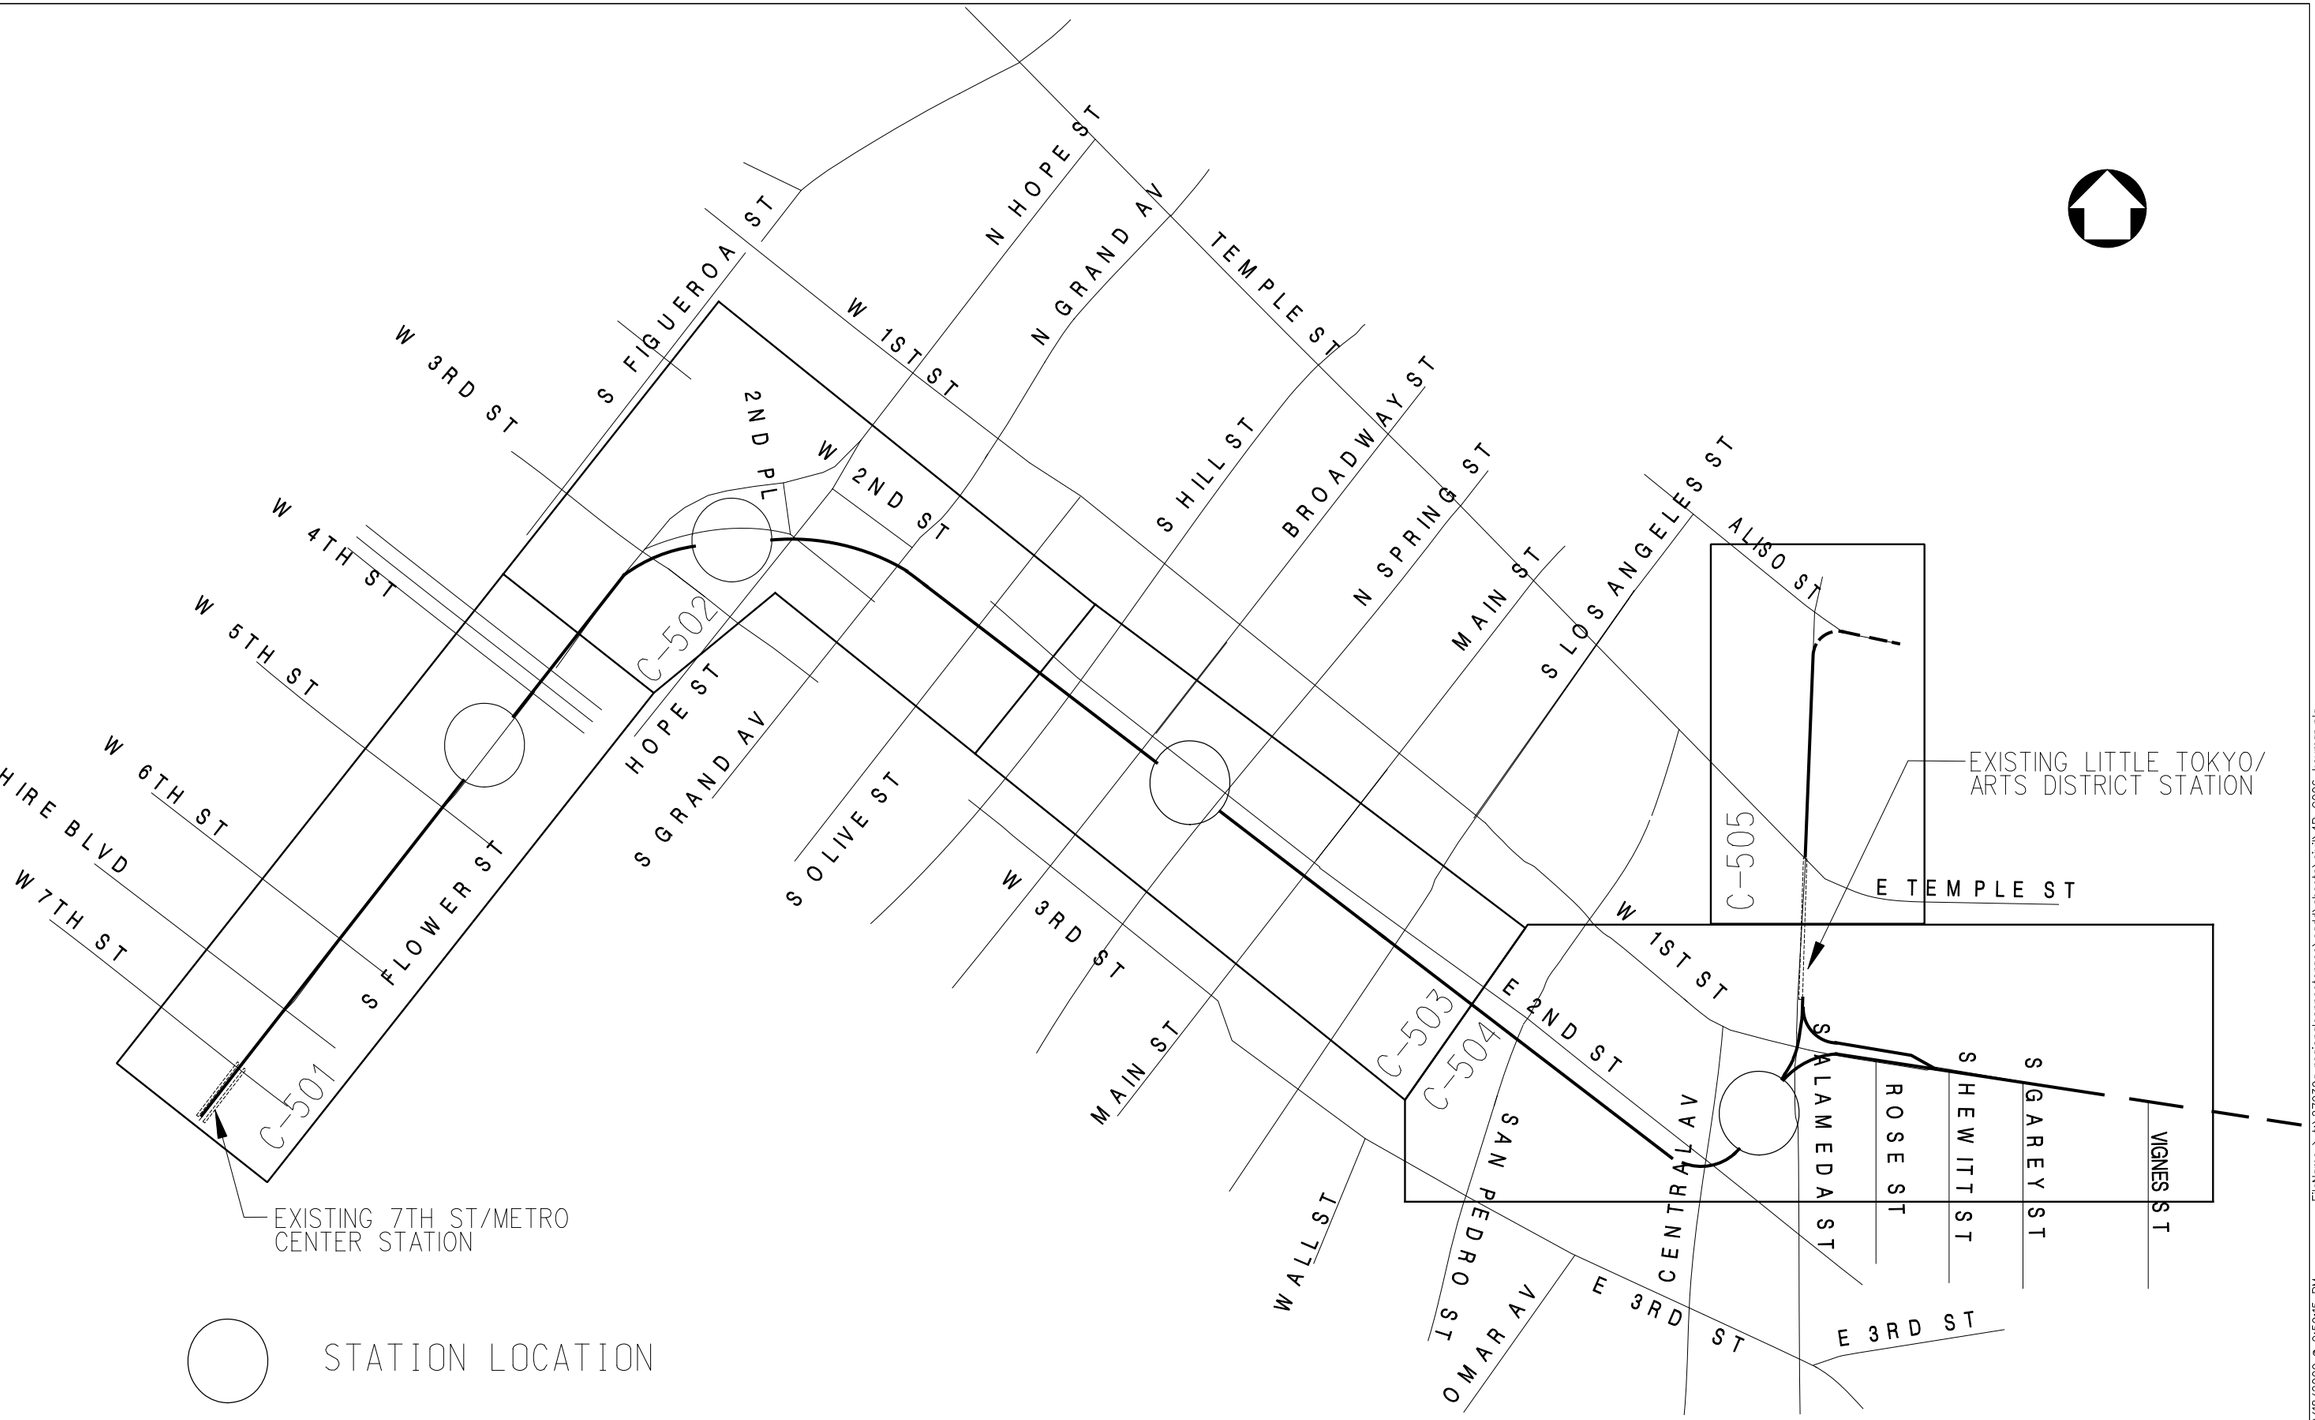

DRAFT

REV	DATE	BY	APP	REG NO	EXPIRES	SEAL HOLDER	DESCRIPTION

DESIGNED BY
DRAWN BY
CHECKED BY
IN CHARGE
DATE DEC 2009

Metro
LOS ANGELES COUNTY
METROPOLITAN TRANSPORTATION AUTHORITY

CDM PROJECT MANAGER PB

REGIONAL CONNECTOR TRANSIT CORRIDOR
ADV. CONCEPTUAL ENGINEERING

KEY MAP FOR FULLY UNDERGROUND
LRT ALTERNATIVE
LITTLE TOKYO VARIATION 2

CONTRACT NO
DRAWING NO GC-006 REV
SCALE
SHEET NO

UserName: USER-griffith2/18/2009 @ 9:59:15 PM FileName=> t:\27939a-regionalconnectorace\cadd\sheets\civil\4B_GC06_keymap.plg

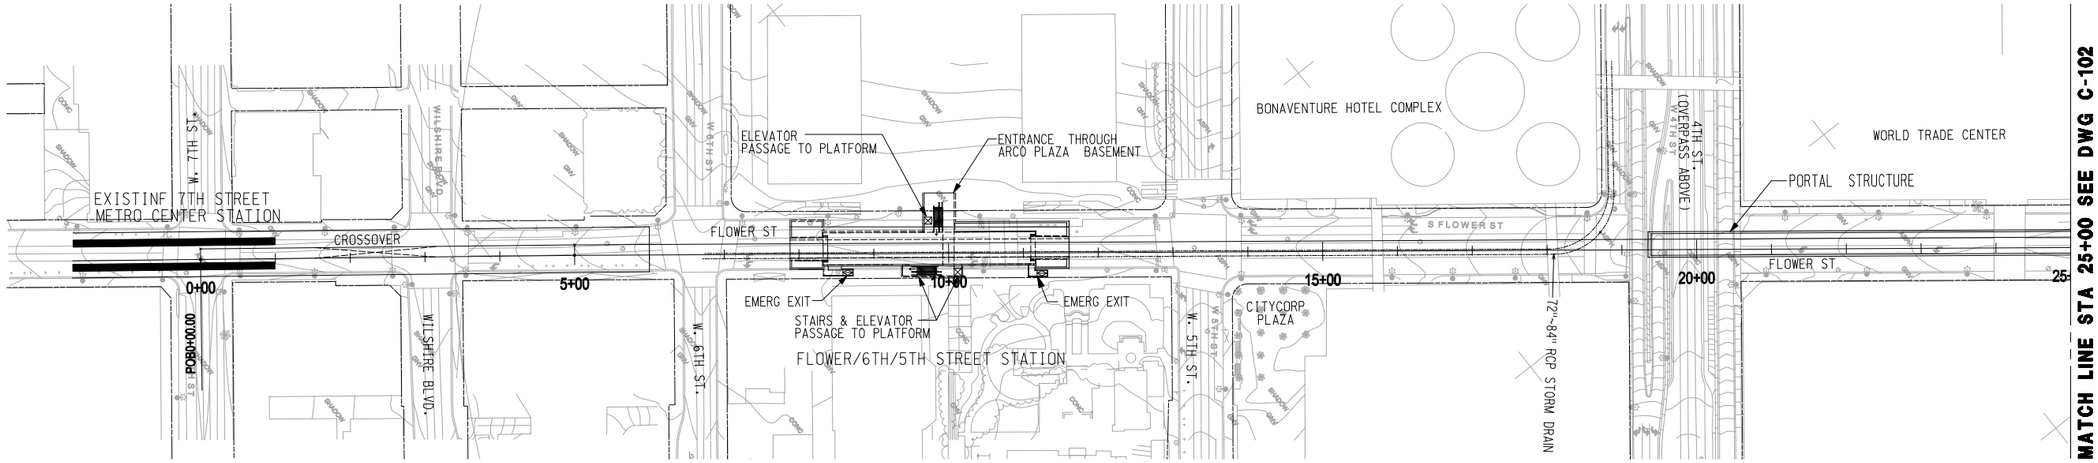

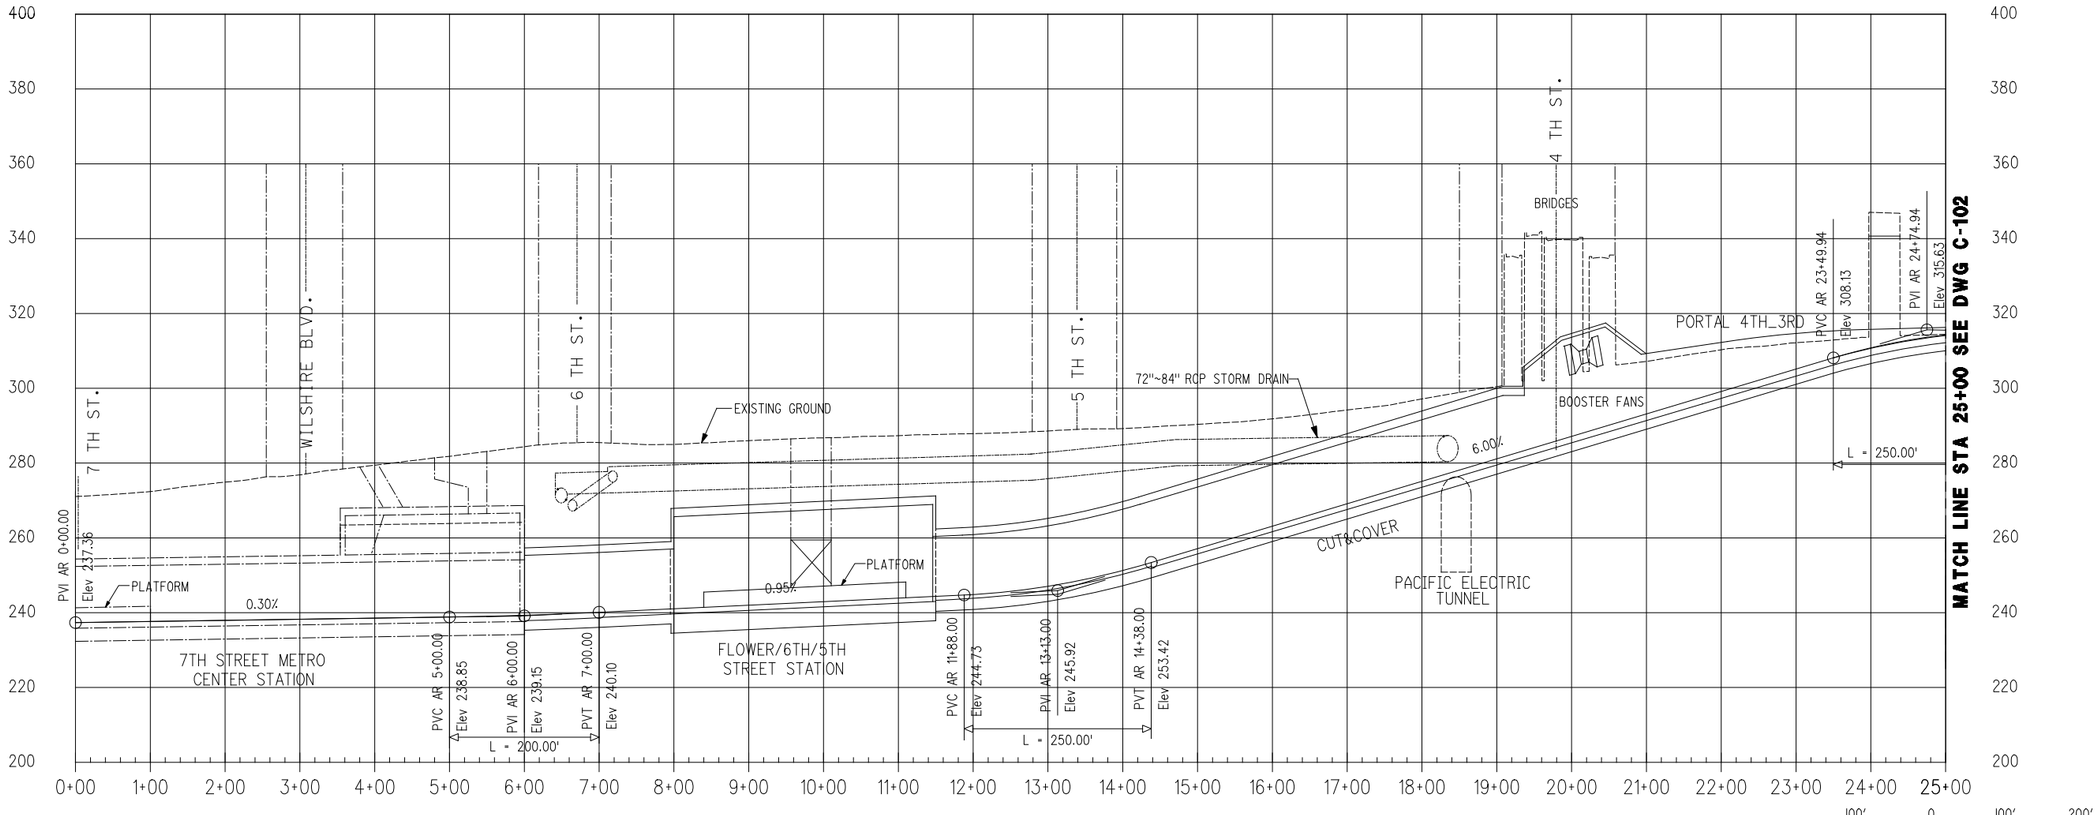

NOTES:
1. FOR LINE CUT&COVER SECTIONS SEE DWGS. C-130, C-131, C-132, C-133 & C-134
2. FOR FLOWER/6TH_5TH STATION SEE DWG. A1-001

HORIZ 100' 0 100' 200'
VERT 20' 0 20' 40'

DRAFT

REV	DATE	BY	APP	REG NO	EXPIRES	SEAL HOLDER	DESCRIPTION

DESIGNED BY
DRAWN BY
CHECKED BY
IN CHARGE
DATE DEC 2009

LOS ANGELES COUNTY
METROPOLITAN TRANSPORTATION AUTHORITY
Metro
CDM
PROJECT MANAGER
PB

REGIONAL CONNECTOR TRANSIT CORRIDOR
ADV. CONCEPTUAL ENGINEERING
AT-GRADE EMPHASIS
LRT ALTERNATIVE
PLAN AND PROFILE
STA 0+00 TO STA 25+00

CONTRACT NO
DRAWING NO C-101
REV
SCALE 1"=100
SHEET NO

User Name: USER-grtiff1 12/8/2009 @ 8:58:04 PM FileName: T:\27939A-RegionalConnector\ACE\CADD\sheets\civil\alternative 1\LC-101.plg

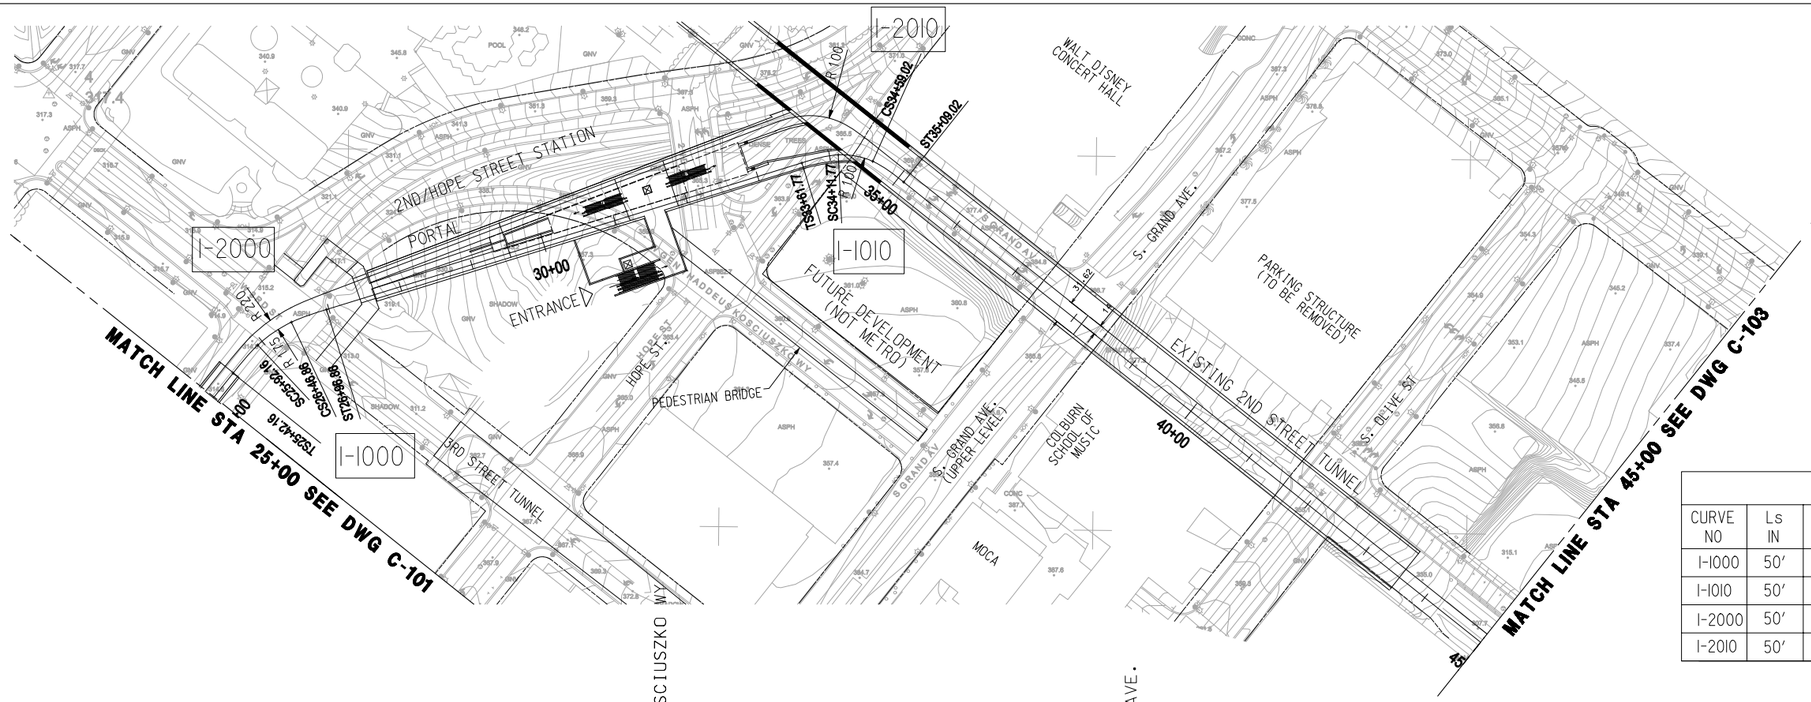

CURVE DATA									
CURVE NO	Ls IN	Ls OUT	I	Rc	Lc	Er	Ea	Eu	V mph
I-1000	50′	50′	17°54′32″	175′	54.70′	2.19″	0″	2.19″	10
I-1010	50′	50′	27°17′45″	100′	47.25′	3.83″	1″	2.83″	10
I-2000	50′	50′	17°38′53″	220′	67.76′	2.51″	0″	2.51″	12
I-2010	50′	50′	30°41′03″	100′	53.55′	3.83″	1″	2.83″	10

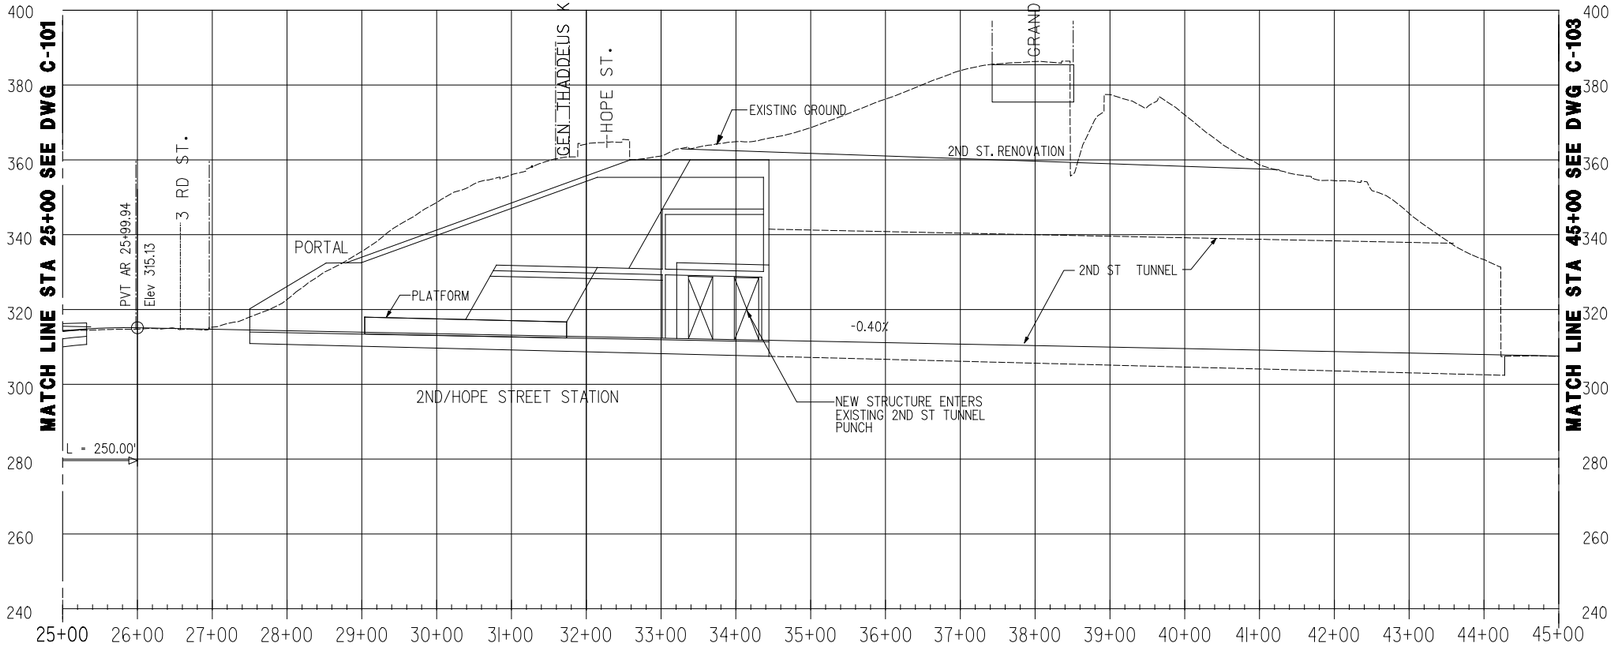

NOTES:

1. FOR CONNECTION OF EXISTING 2ND ST. TUNNEL AND BUNKER HILL STATION SEE DWGS. S-106 & S-108

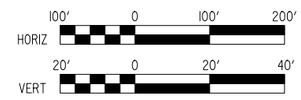

DRAFT

REV	DATE	BY	APP	REG NO	EXPIRES	SEAL HOLDER	DESCRIPTION

DESIGNED BY
DRAWN BY
CHECKED BY
IN CHARGE
DATE DEC 2009

LOS ANGELES COUNTY METROPOLITAN TRANSPORTATION AUTHORITY

Metro CDM PB

PROJECT MANAGER

REGIONAL CONNECTOR TRANSIT CORRIDOR
ADV. CONCEPTUAL ENGINEERING
AT-GRADE EMPHASIS
LRT ALTERNATIVE
PLAN AND PROFILE
STA 25+00 TO STA 45+00

CONTRACT NO
DRAWING NO C-102 REV
SCALE 1"=100
SHEET NO

UserName: USER-gr1ff1f2 Date/Time: 12/8/2009 @ 8:56:11 PM
FileName=> I:\27939a-regionalconnector\ace\cadd\sheets\civil\alternative IN_C-102.plg

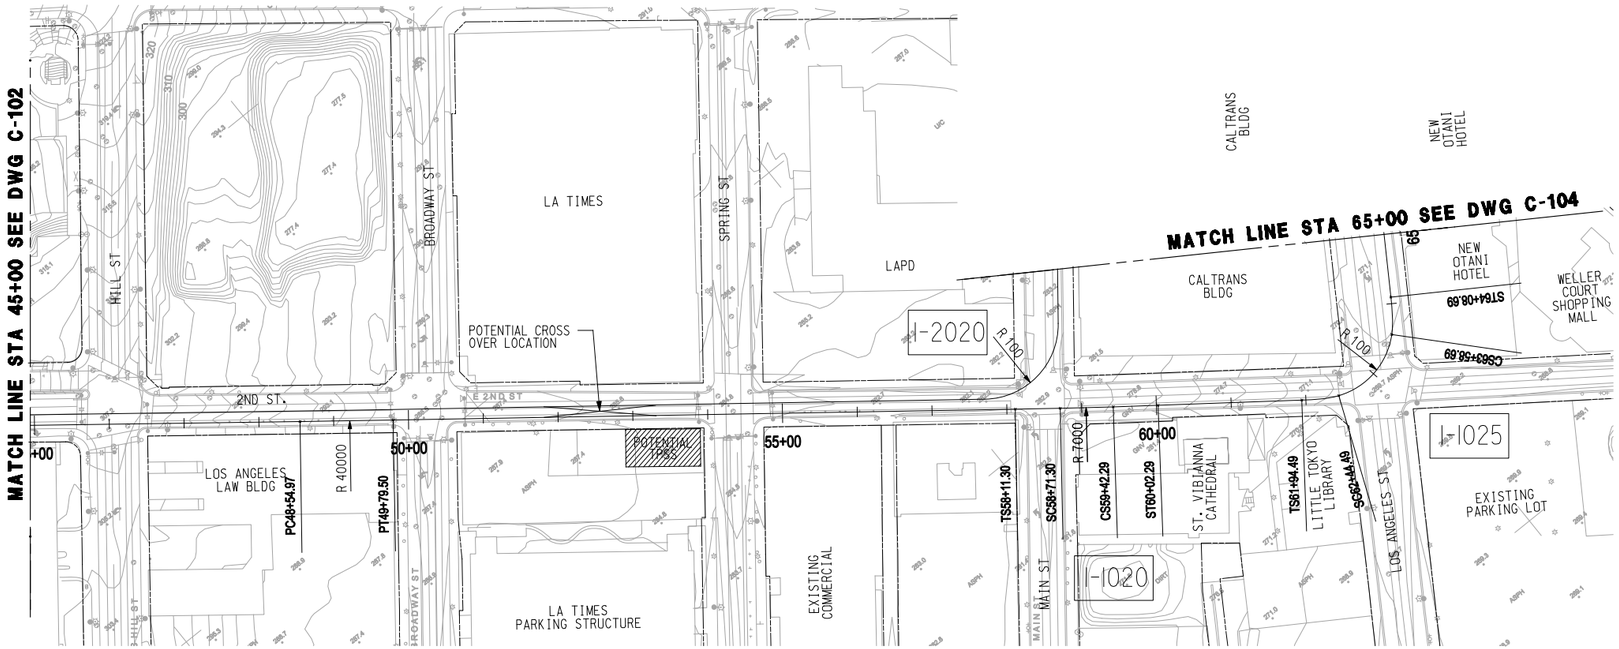

CURVE DATA									
CURVE NO	Ls IN	Ls OUT	I	Rc	Lc	Er	Ea	Eu	V mph
I-1020	60′	60′	0°34′52″	7000′	70.99′	0.34″	0.25″	0.09″	25
I-2025	50′	50′	89°41′523″	100′	114.20′	3.83″	0″	3.83″	10

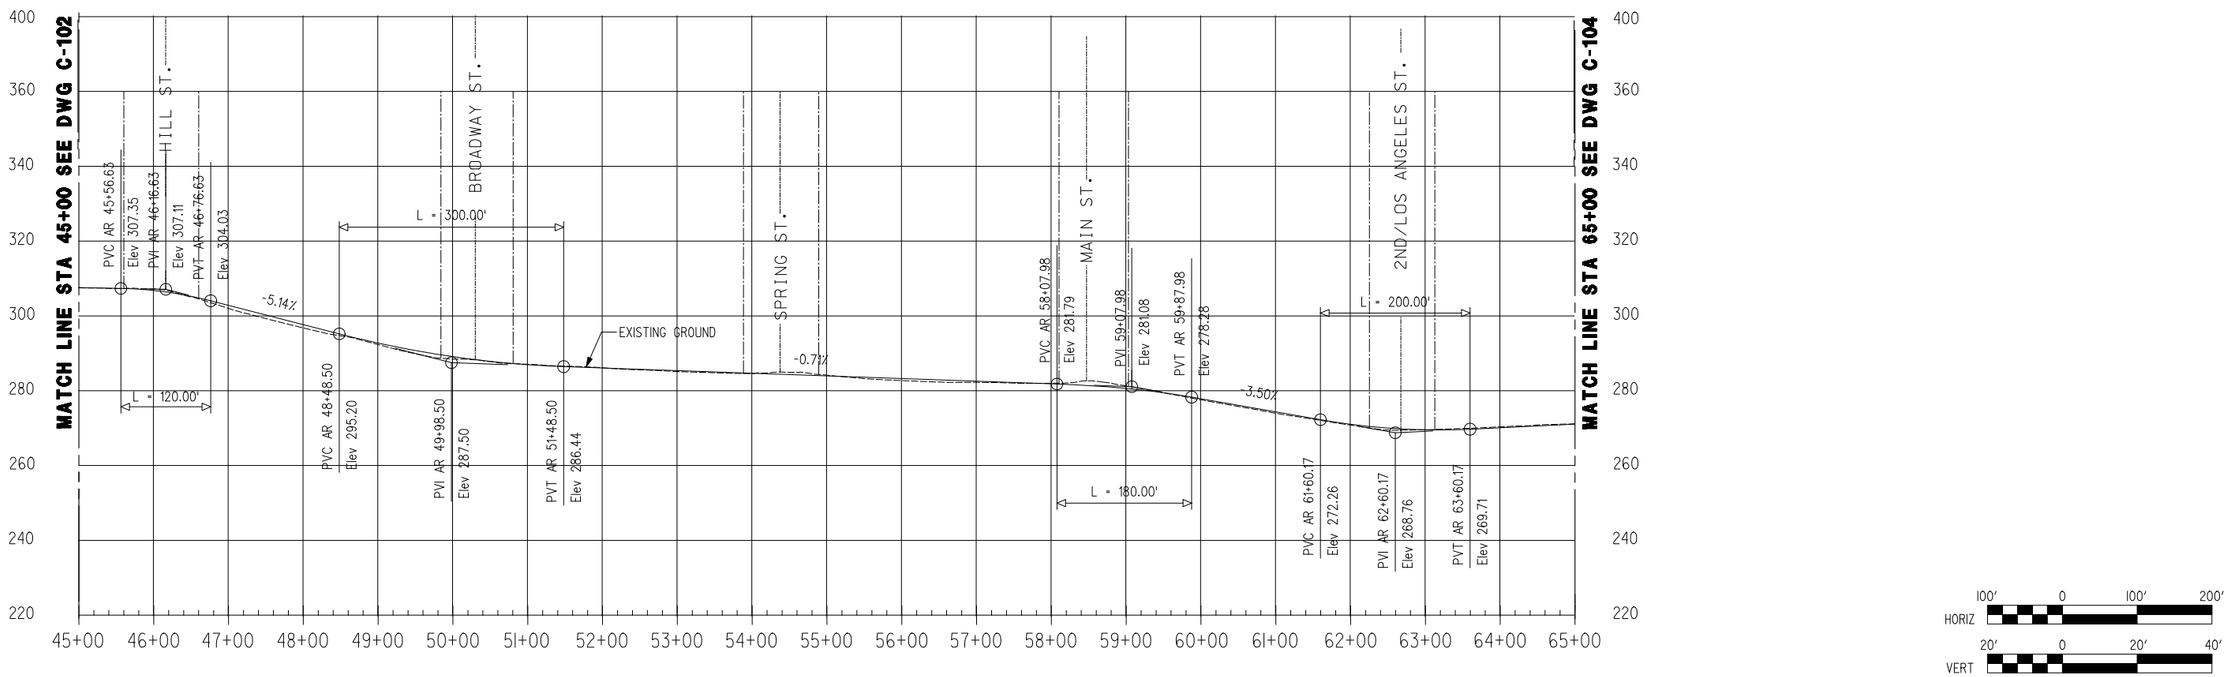

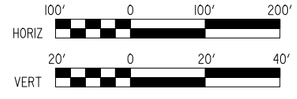

DRAFT

REV	DATE	BY	APP	REG NO	EXPIRES	SEAL HOLDER	DESCRIPTION

DESIGNED BY
DRAWN BY
CHECKED BY
IN CHARGE
DATE DEC 2009

LOS ANGELES COUNTY
METROPOLITAN TRANSPORTATION AUTHORITY

Metro

CDM

PROJECT MANAGER

PB

REGIONAL CONNECTOR TRANSIT CORRIDOR
ADV. CONCEPTUAL ENGINEERING
AT-GRADE EMPHASIS
LRT ALTERNATIVE
PLAN AND PROFILE
STA 45+00 TO STA 65+00

CONTRACT NO
DRAWING NO C-103
REV
SCALE 1"=100
SHEET NO

User Name: USER-grtiff1 12/8/2009 @ 8:58:17 PM FileName: t:\27939a-regionalconnector\acad\sheets\civil\alternative 1\LC-103.plg

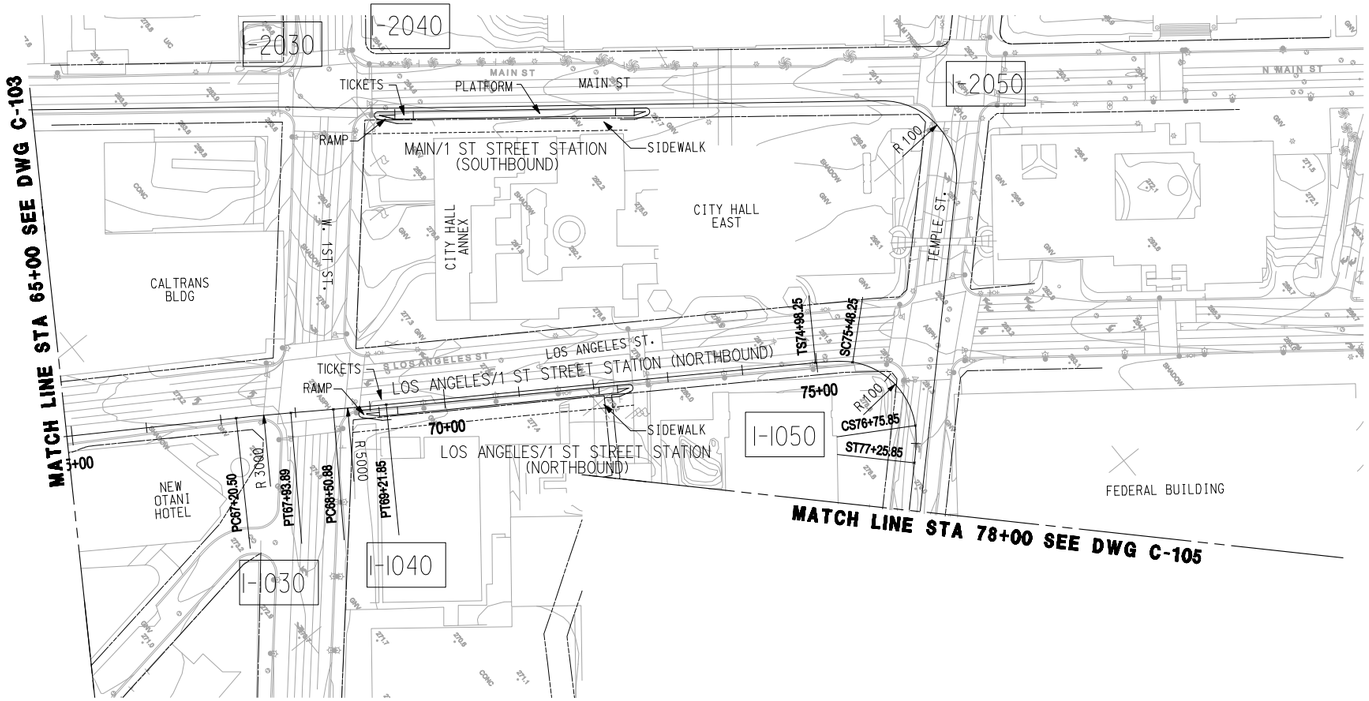

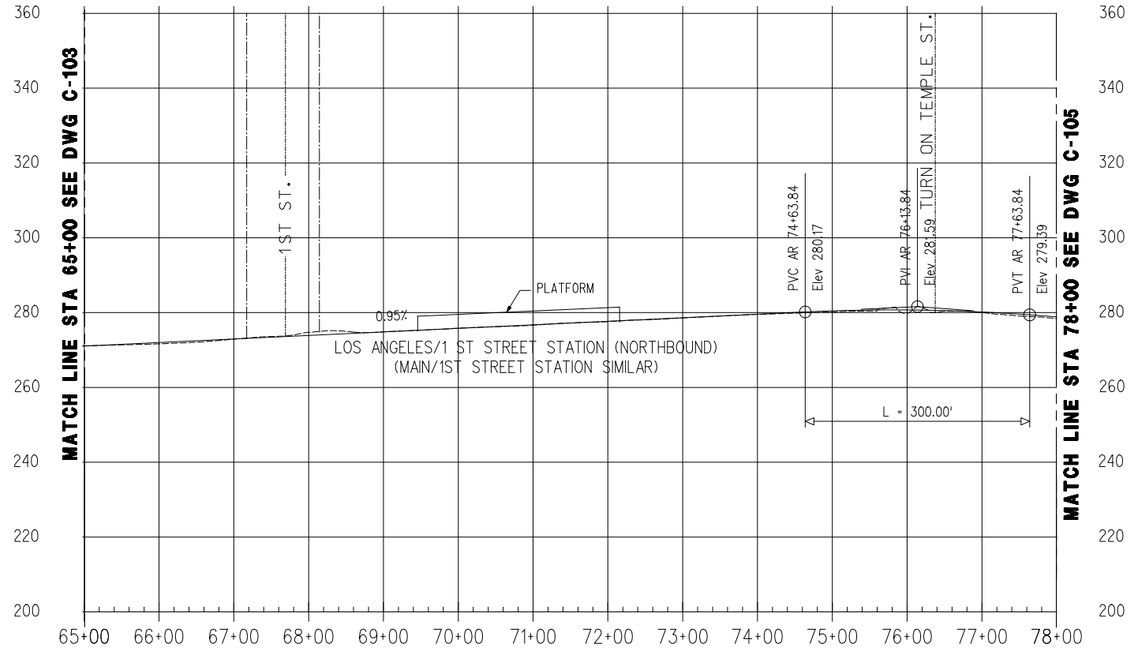

CURVE DATA									
CURVE NO	Ls IN	Ls OUT	I	Rc	Lc	Er	Ea	Eu	V mph
I-1030	—	—	1°24'06"	3000'	73.39'	0.79"	0"	0.79"	25
I-1040	—	—	0°48'47"	5000'	70.96'	0.48"	0"	0.48"	25
I-1050	50'	50'	101°45'24"	100'	127.60'	3.89"	1"	2.89"	10
I-2030	—	—	1°45'15"	2500'	76.55'	0.95"	0"	0.95"	25
I-2040	—	—	1°55'13"	2200'	73.73'	1.09"	0"	1.09"	25
I-2050	—	—	97°10'11"	100'	169.59'	3.89"	1"	2.89"	10

100' 0 100' 200'
HORIZ

20' 0 20' 40'
VERT

DRAFT

REV	DATE	BY	APP	REG NO	EXPIRES	SEAL HOLDER	DESCRIPTION

DESIGNED BY
DRAWN BY
CHECKED BY
IN CHARGE
DATE DEC 2009

Metro
LOS ANGELES COUNTY
METROPOLITAN TRANSPORTATION AUTHORITY

CDM
PROJECT MANAGER
PB

REGIONAL CONNECTOR TRANSIT CORRIDOR
ADV. CONCEPTUAL ENGINEERING
AT-GRADE EMPHASIS
LRT ALTERNATIVE
PLAN AND PROFILE
STA 65+00 TO STA 78+00

CONTRACT NO
DRAWING NO C-104
REV
SCALE 1" = 100'
SHEET NO

UserName: USER-gr1ff1th @ 8/8/2009 8:58:22 PM FileName: t:\27939a-regionalconnector\ace\cadd\sheets\civil\alternative 1\LC-104.plg