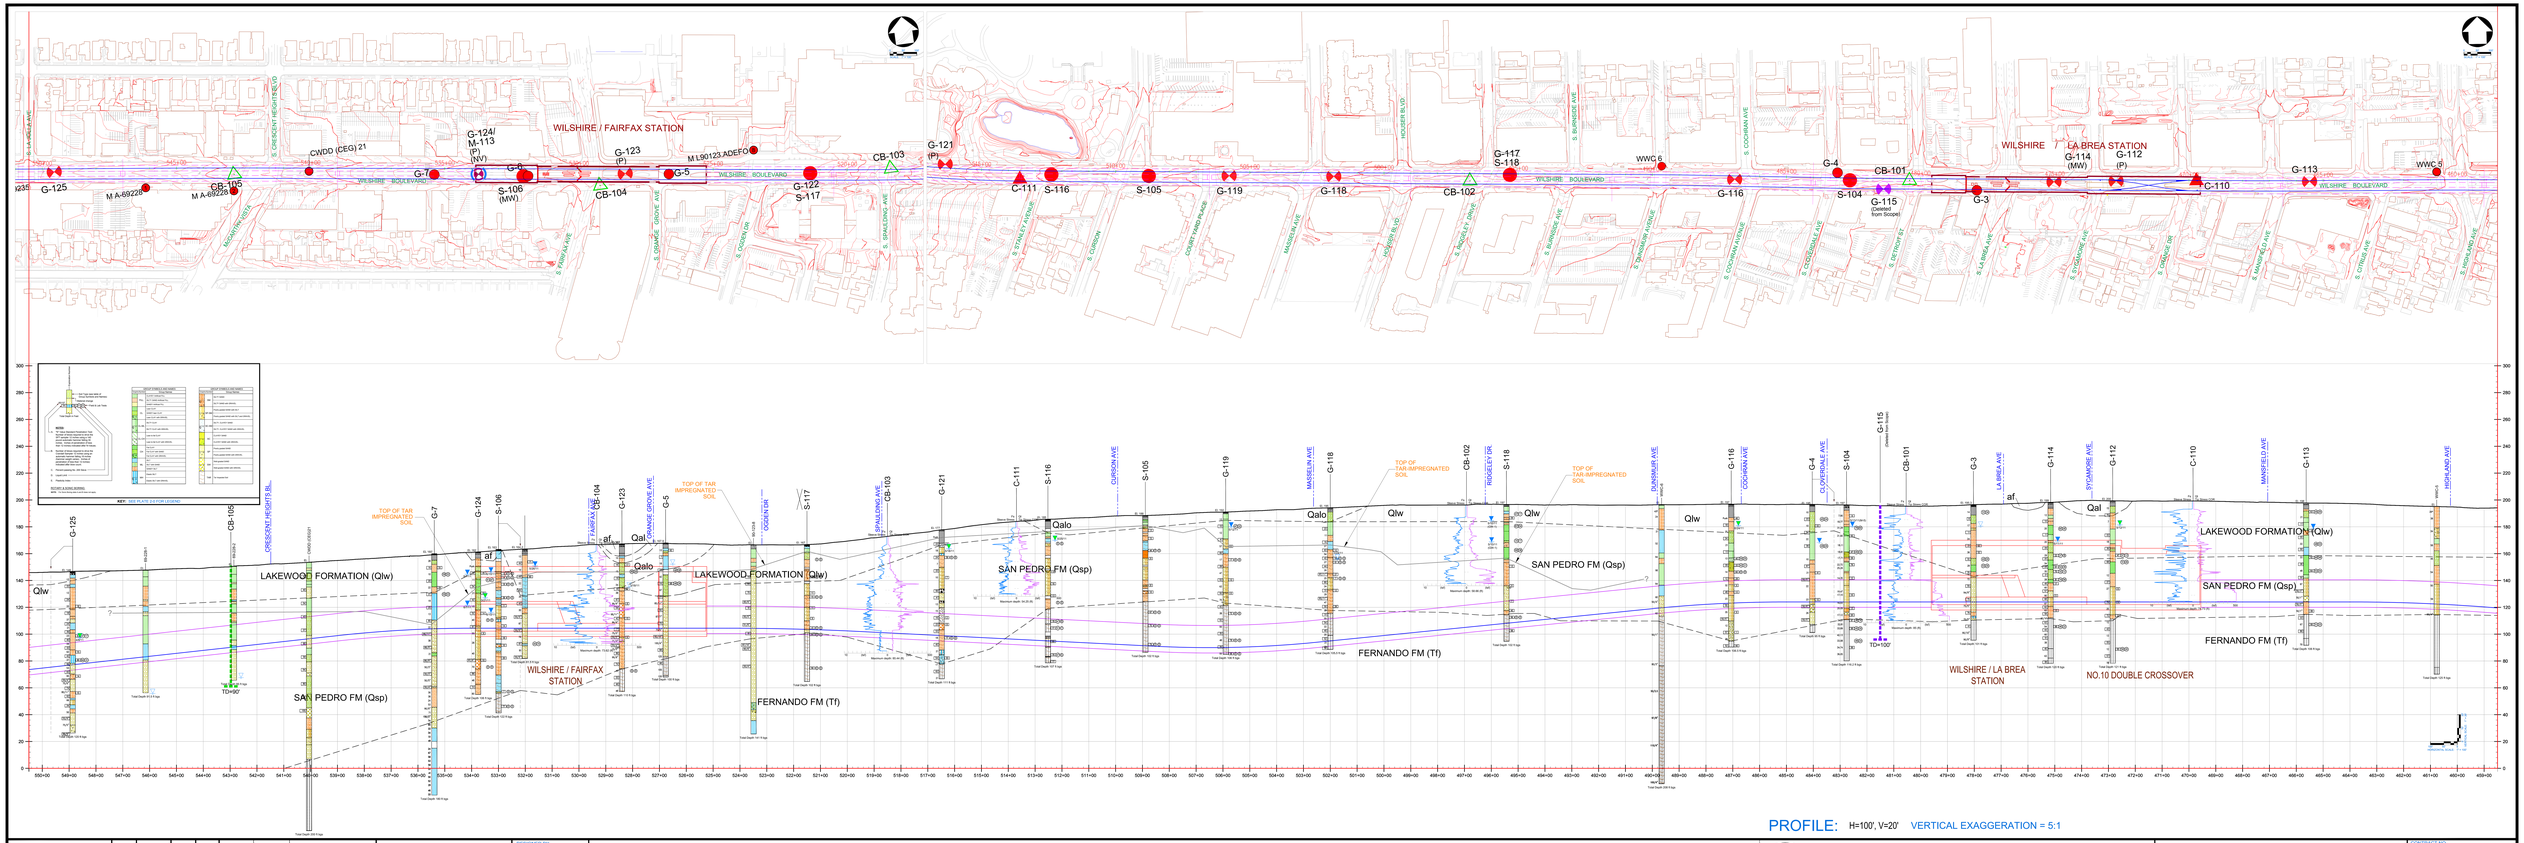

REV	DATE	BY	APP	REG NO	EXPIRES	SEAL HOLDER	DESCRIPTION

DESIGNED BY
DRAWN BY L. MORLEY
CHECKED BY JAG / HP
IN CHARGE MBH / PM
DATE 12/02/2011

LOS ANGELES COUNTY
METROPOLITAN TRANSPORTATION AUTHORITY

Metro

PB

PROJECT MANAGER

WESTSIDE SUBWAY EXTENSION
PRELIMINARY ENGINEERING
SOIL PROFILE

STATION 459+00 to 550+00

CONTRACT NO
DRAWING NO PLATE 2-2 REV
SCALE AS NOTED
SHEET NO