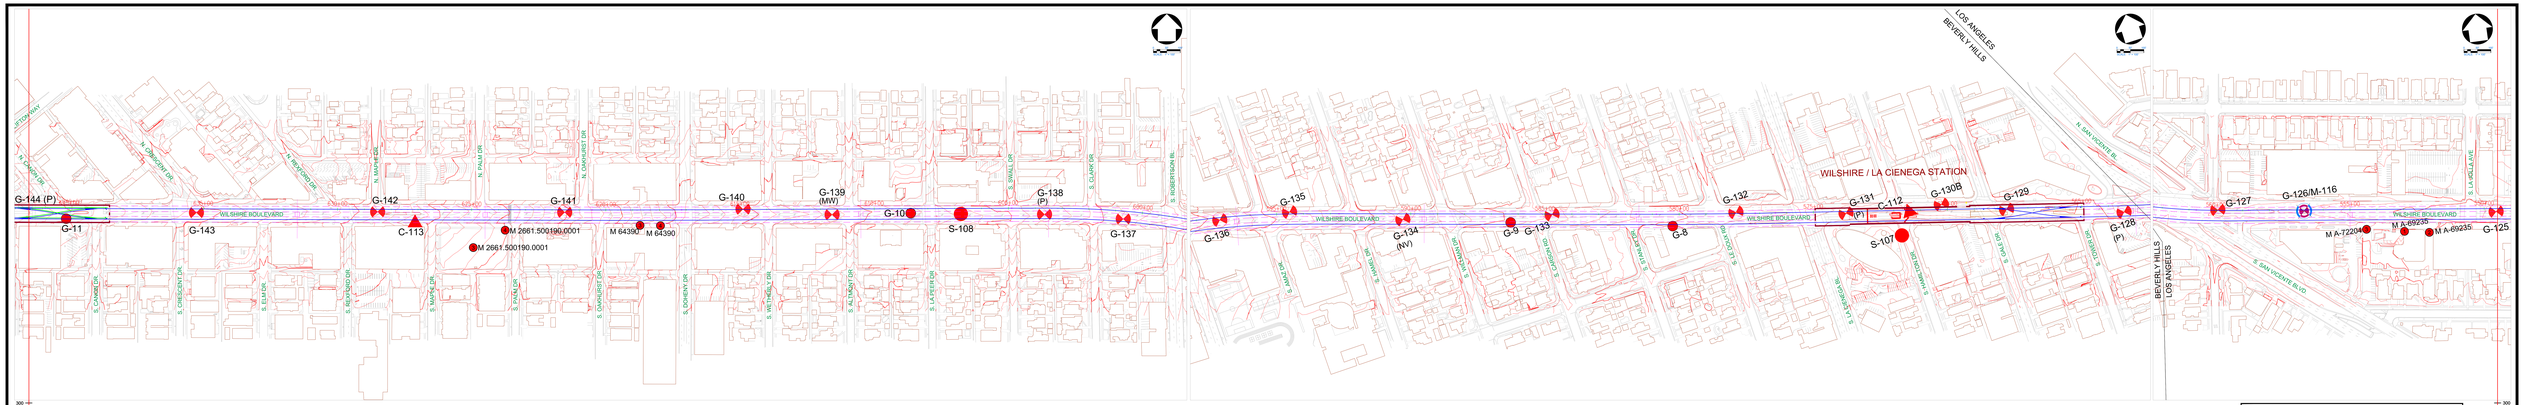

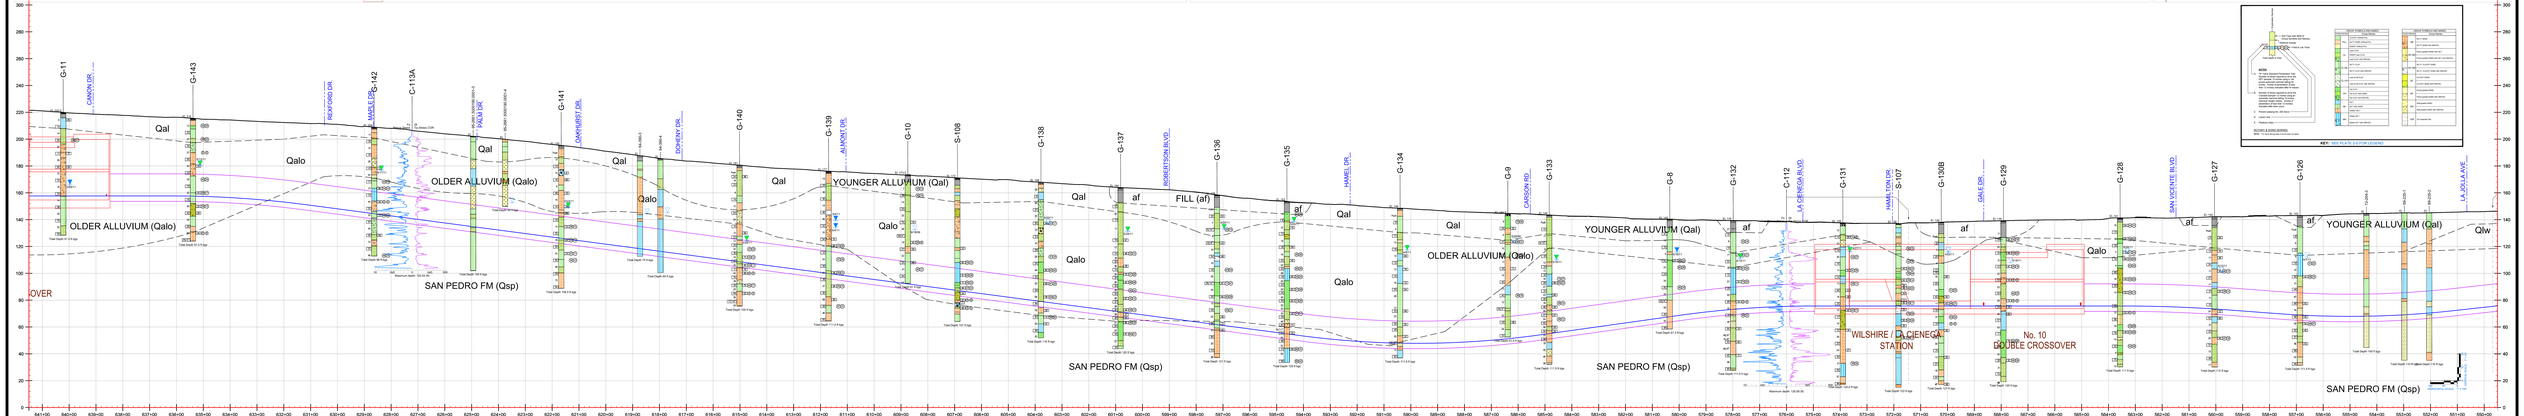

PROFILE: H=100', V=20' VERTICAL EXAGGERATION = 5:1

REV	DATE	BY	APP	REG NO	EXPIRES	SEAL HOLDER	DESCRIPTION

DESIGNED BY
DRAWN BY L. MORLEY
CHECKED BY JAG / HP
IN CHARGE MBH / PM
DATE 12/02/2011

Metro
PB
PROJECT MANAGER

LOS ANGELES COUNTY
METROPOLITAN TRANSPORTATION AUTHORITY

WESTSIDE SUBWAY EXTENSION
PRELIMINARY ENGINEERING
SOIL PROFILE

STATION 550+00 to 641+00

CONTRACT NO
DRAWING NO PLATE 2-3
REV
SCALE AS NOTED
SHEET NO