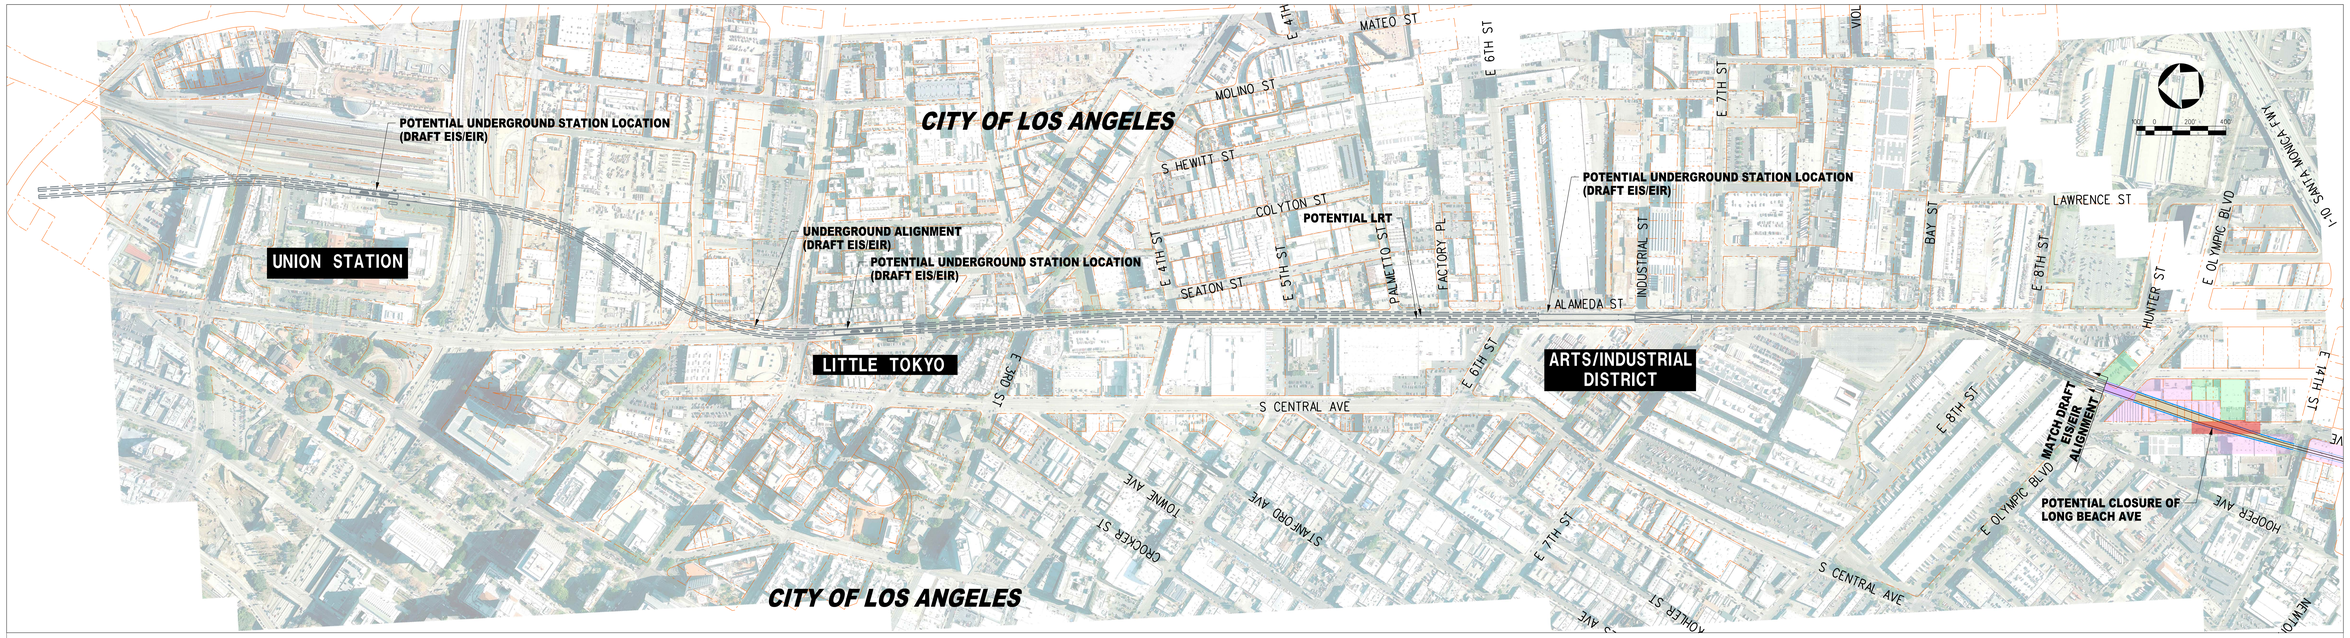

AERIAL GUIDEWAY	PARCEL LINES
RETAINED FILL	CITY BOUNDARY
TRENCH	DRAFT EIS/EIR DESIGN
POTENTIALLY IMPACTED PARCELS	
POTENTIAL FULL ACQUISITION PARCELS	
CLOSED ARTERIAL	

DRAFT EIS/EIR UNDERGROUND (REFINED)
SHEET 1 OF 2

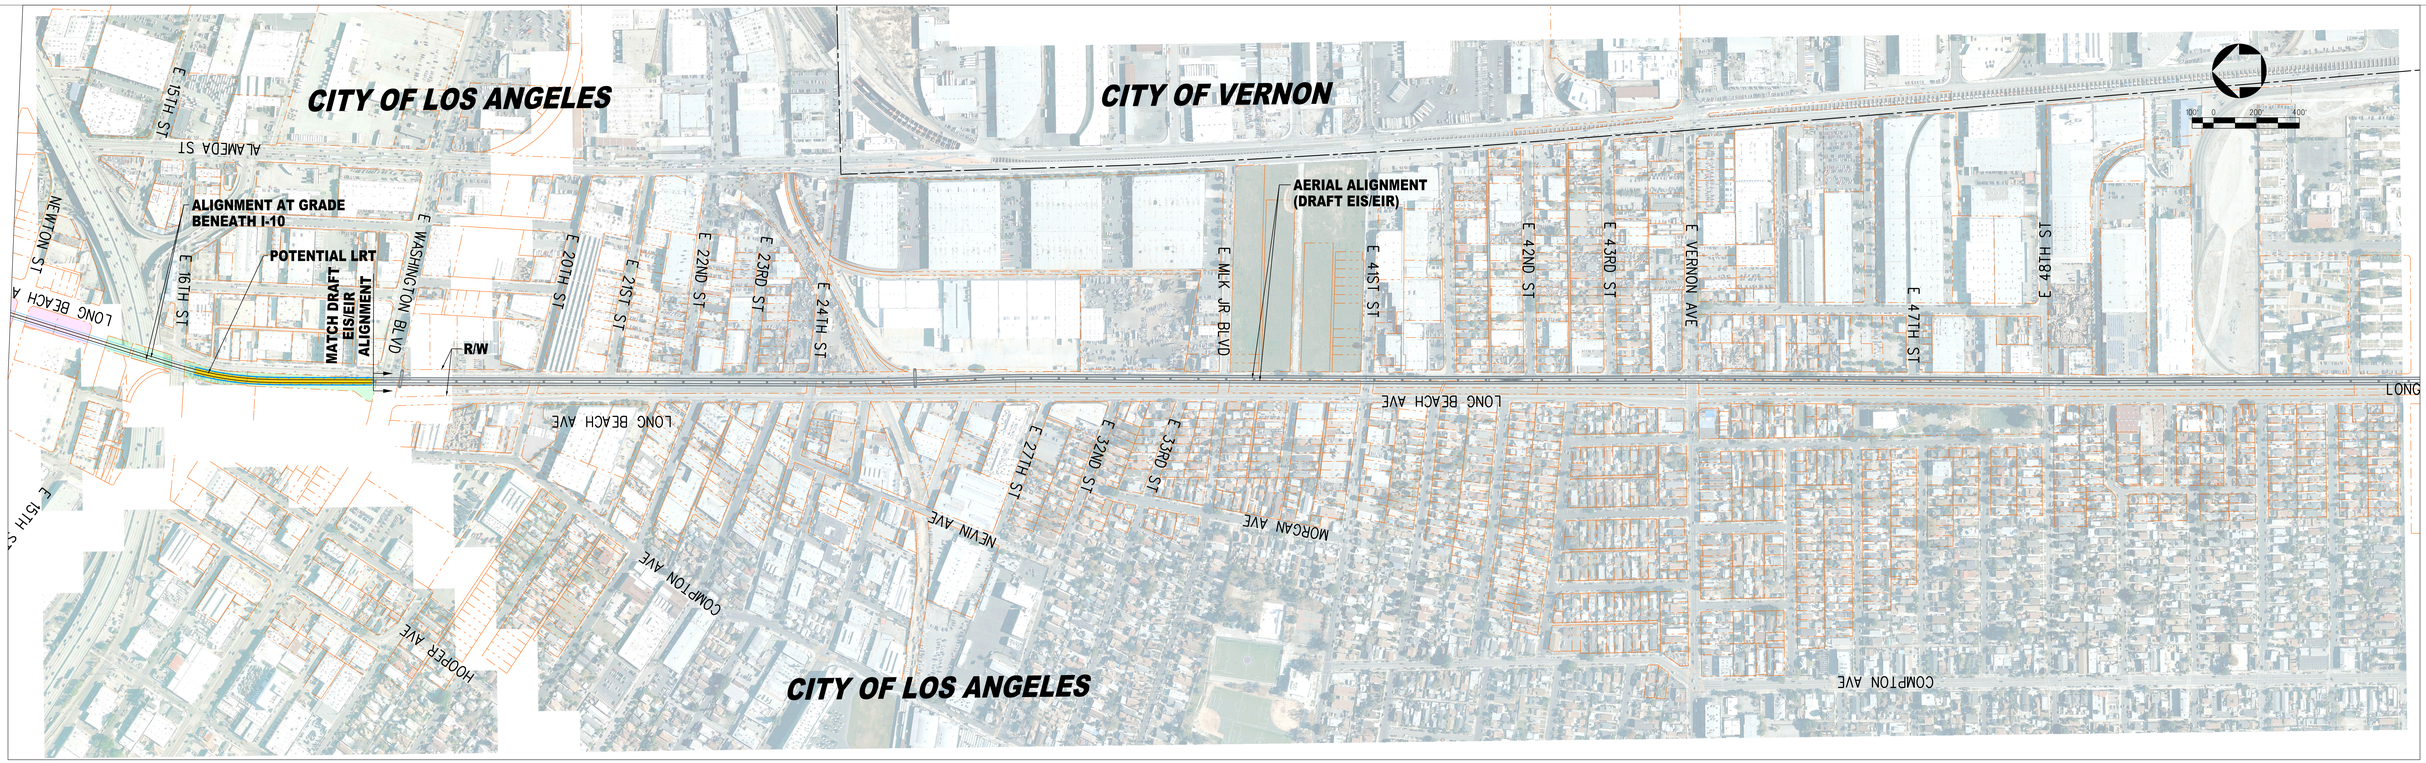

AERIAL GUIDEWAY	PARCEL LINES
RETAINED FILL	CITY BOUNDARY
TRENCH	DRAFT EIS/EIR DESIGN
POTENTIALLY IMPACTED PARCELS	
POTENTIAL FULL ACQUISITION PARCELS	
CLOSED ARTERIAL	

DRAFT EIS/EIR UNDERGROUND (REFINED)
SHEET 2 OF 2